


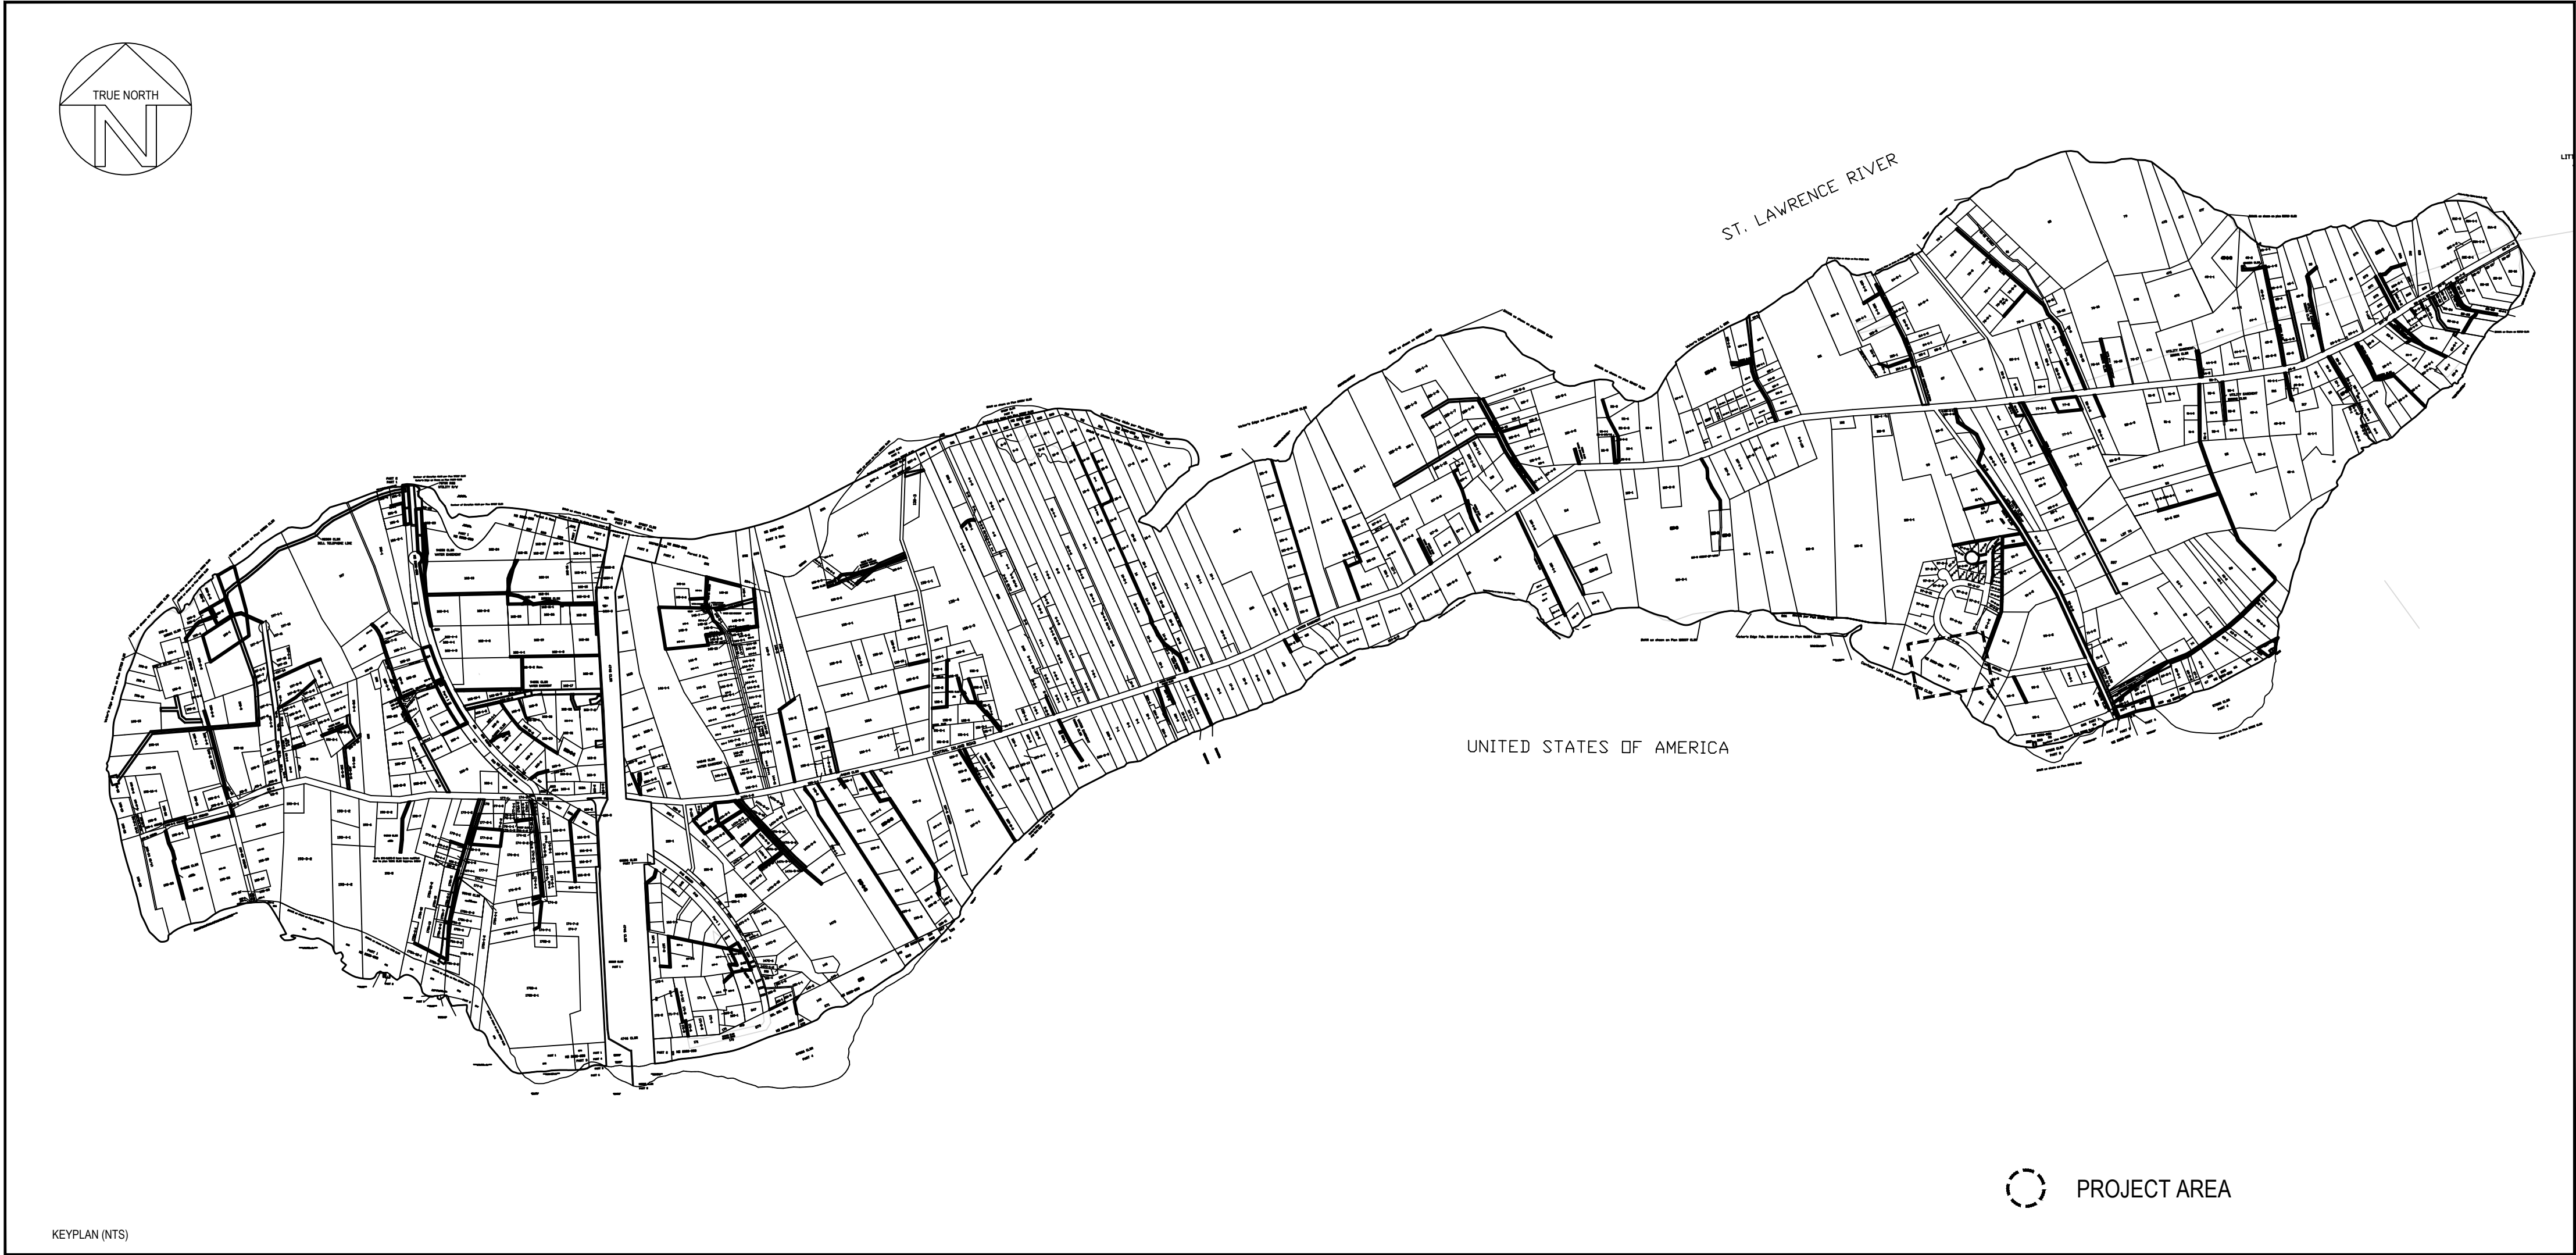

KAWEH:NOKE DISTRICT

MOHAWK COUNCIL OF AKWESASNE
DEPARTMENT OF INFRASTRUCTURE, HOUSING AND ENVIRONMENT
TSIIIONKWANONHSO:TE LONG TERM CARE FACILITY
CONCRETE SIDEWALK AND PATIO REHABILITATION PROJECT

70 KAWEHNOKE APARTMENT ROAD
AKWESASNE, ON, K6H 5R7
KAWEH:NOKE DISTRICT

ISSUED FOR REQUEST FOR QUOTATION

MCA PROJECT NO.: 25-1029A

CIVIL - LIST OF DRAWINGS	
C-1	REMOVALS AND REINSTATEMENT PLAN
C-2	GRADING PLAN - BACK PATIO
DET-1	DETAILS


CLIENT LOGO

KEYPLAN (NTS)


02	2026-10-01	DS/LP	REQUEST FOR QUOTATION
01	2026-09-15	DS	ISSUED FOR INITIAL REVIEW
No.	YYYY-MM-DD	BY	DESCRIPTION

SHEET #

COVER SHEET

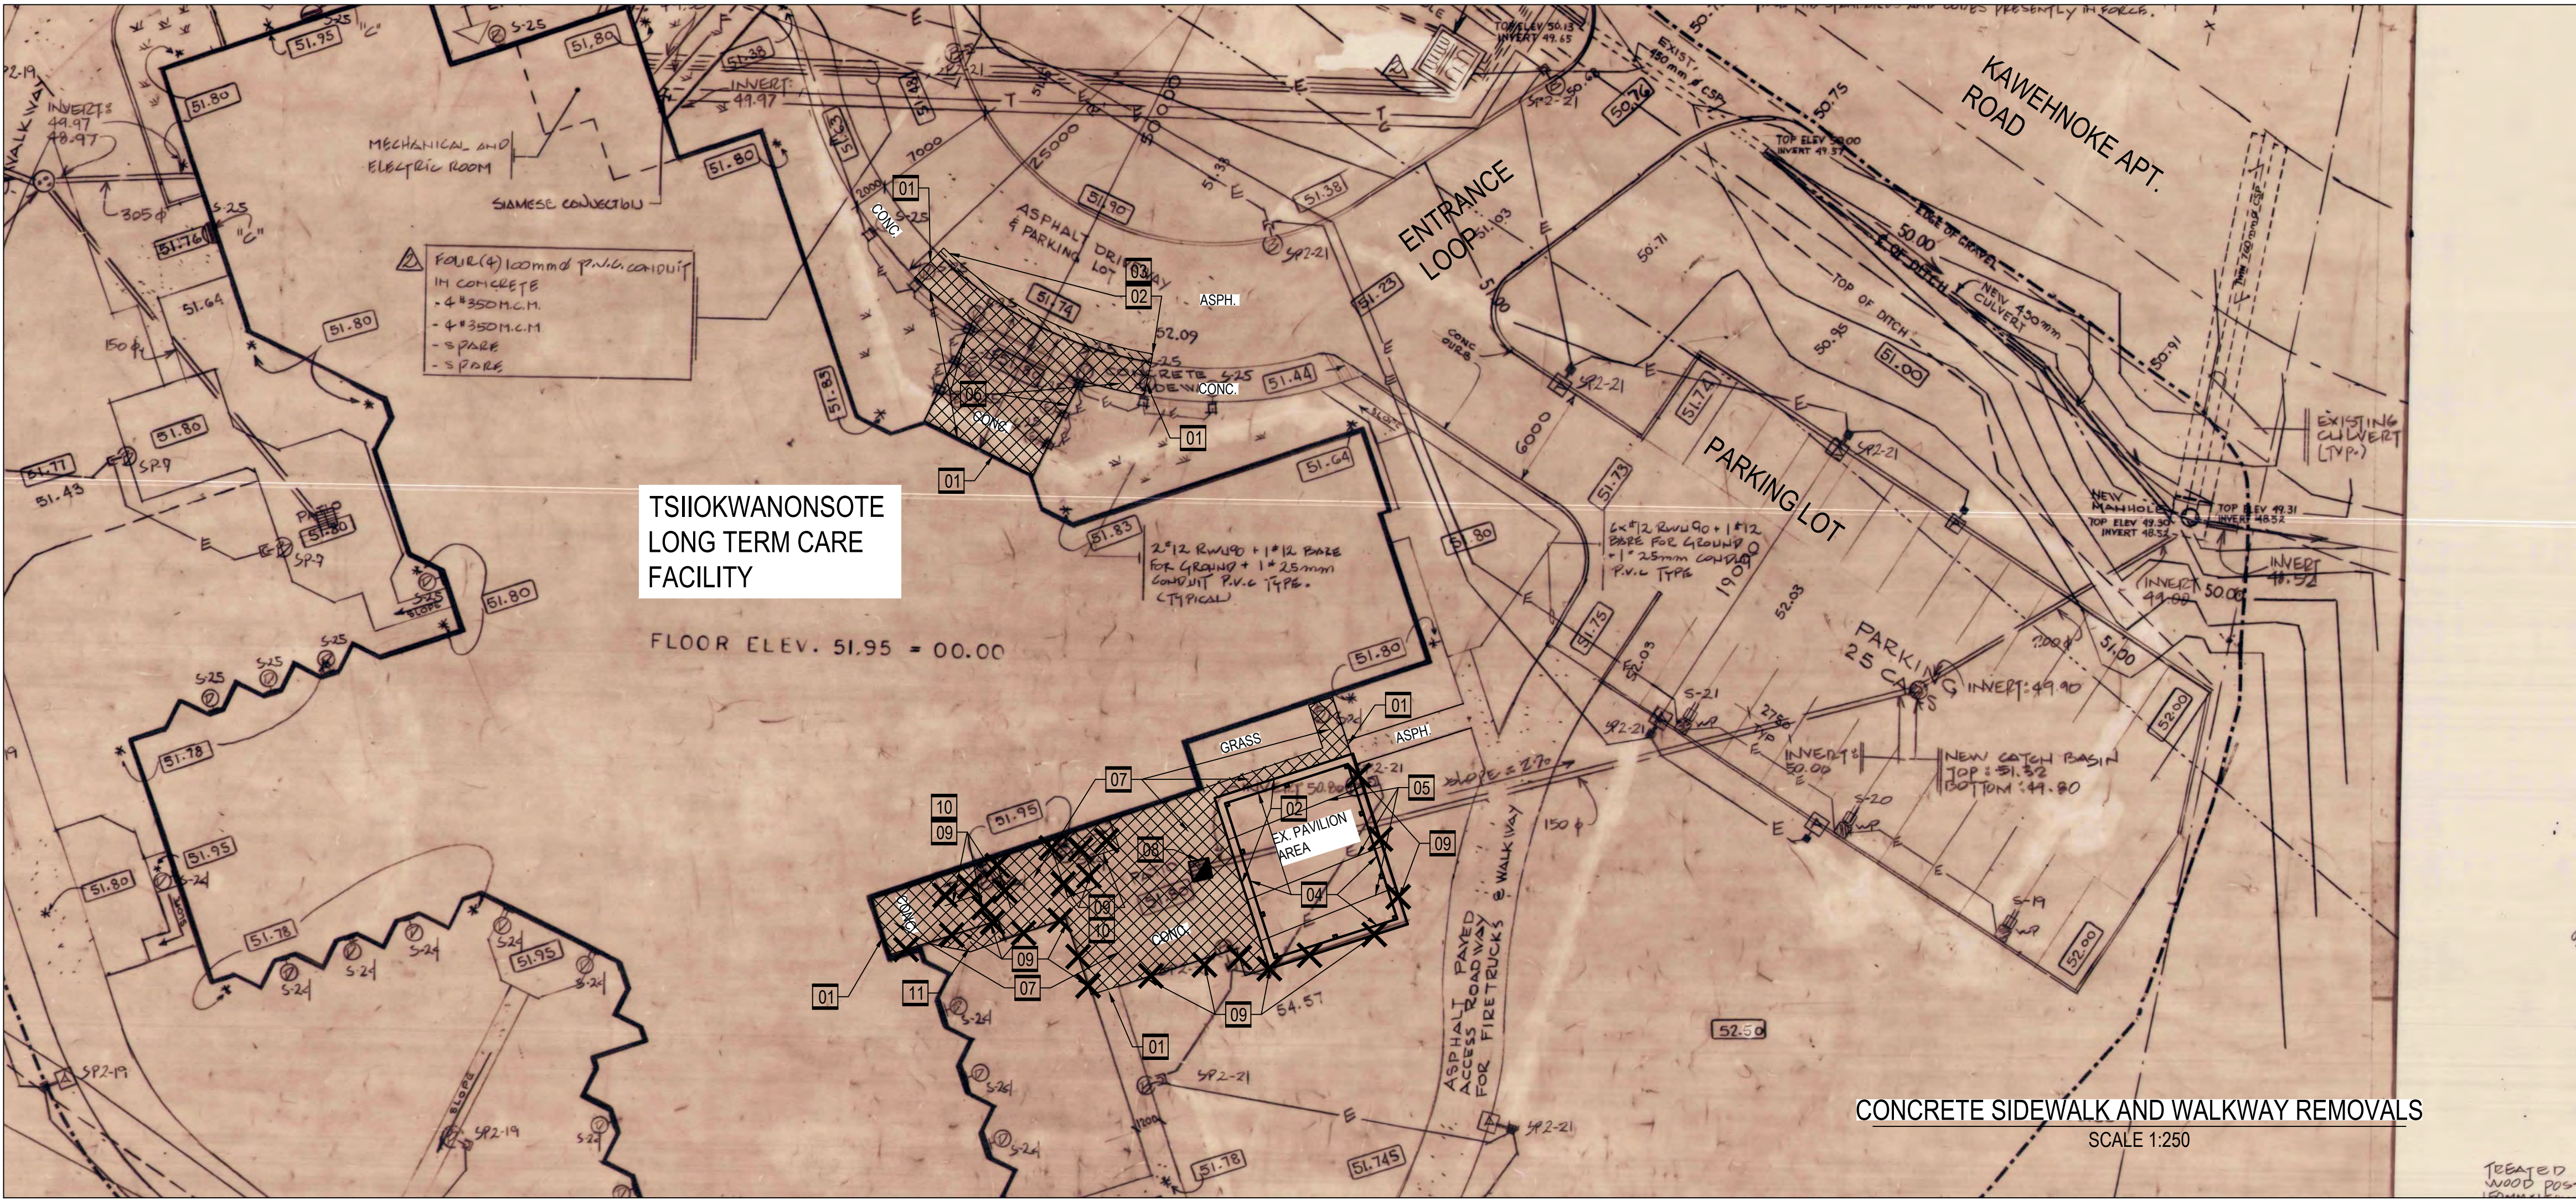

CONCRETE SIDEWALK AND WALKWAY REMOVALS
SCALE 1:250

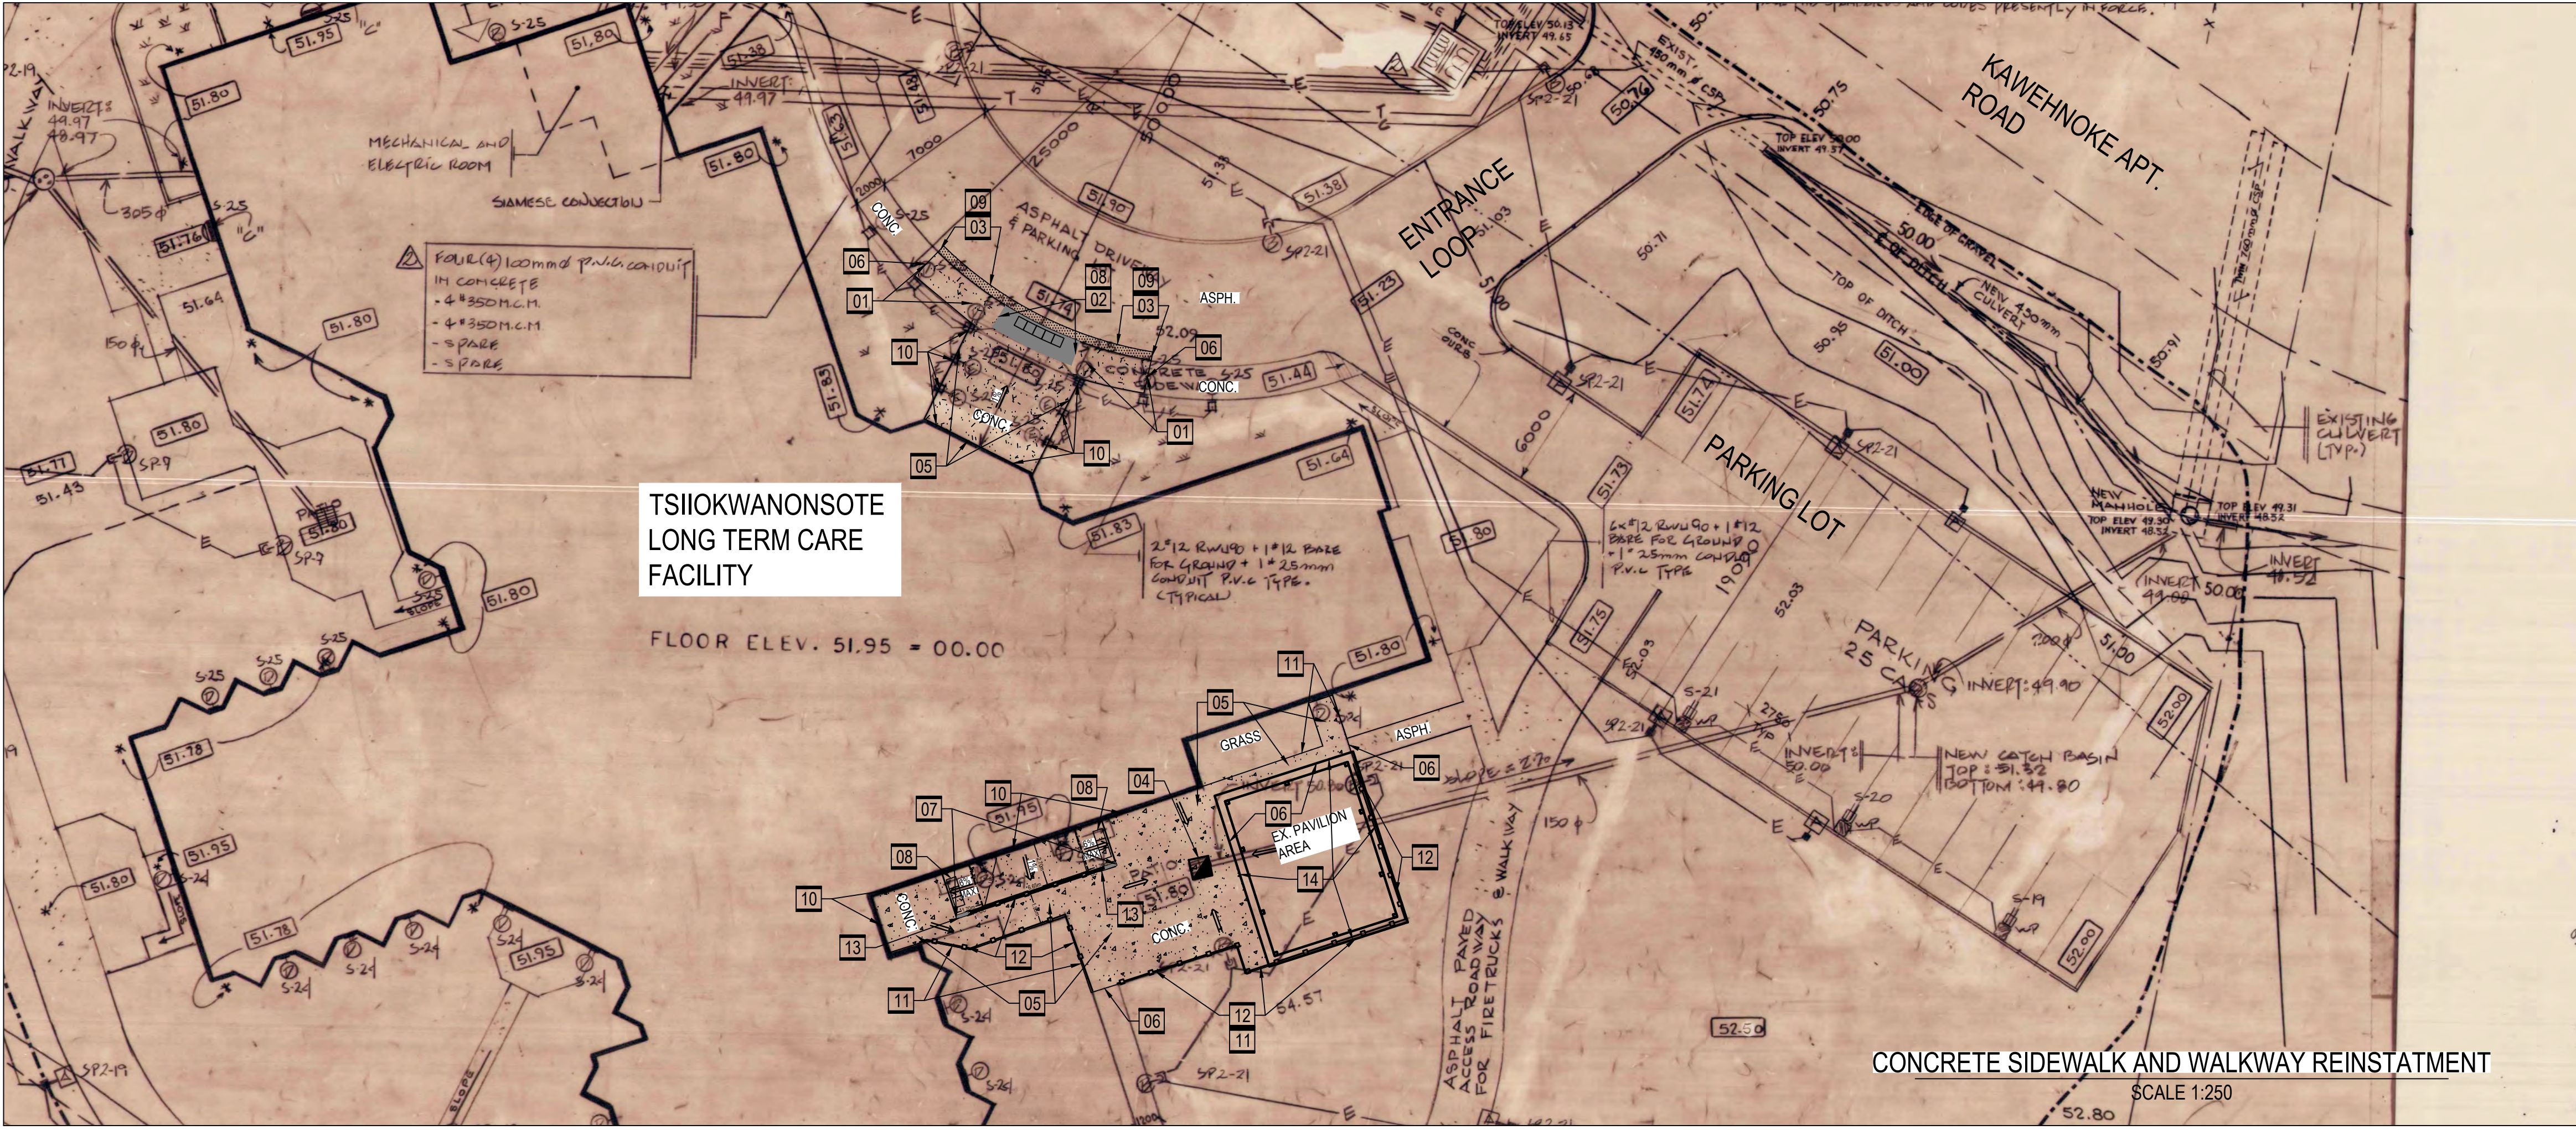

CONCRETE SIDEWALK AND WALKWAY REINSTATMENT
SCALE 1:250

REMOVAL NOTES

- 01 LIMIT OF CONCRETE SIDEWALK REMOVAL TO EXCAVATE TO BOTTOM OF GRANULAR BASE.
- 02 ASPHALT / CONCRETE SAW-CUT 0.5M OFFSET CONCRETE SIDEWALK.
- 03 LIMIT OF ASPHALT REMOVAL.
- 04 PROTECT PAVILION FROM CONSTRUCTION ACTIVITIES.
- 05 CONTRACTOR TO PRESSURE WASH EXISTING CONCRETE UNDER PAVILION (93M² AREA), GRIND OUT EXISTING CRACKS AND FILL CRACKS WITH BACKER ROD AND SELF LEVELING CONCRETE CRACK SEALANT (26M IN LENGTH).
- 06 CONCRETE CURB AND SIDEWALK REMOVAL.
- 07 CONCRETE WALKWAY REMOVAL.
- 08 REMOVE AND ADJUST CATCHBASIN FRAME AND GRATE 10 - 25mm LOWER, IF ALLOWABLE BY REMOVING RISER. CATCHBASIN SUMP TO BE HYDROVACED.
- 09 REMOVE AND DISCARD EXISTING HANDRAIL 2"X10" WOODEN BOARDS, AND REMOVE HANDRAIL POSTS, POSTS TO BE WIRE BRUSHED / SANDED AND REPAINTED AND REINSTATED. NEW PRESSURE TREATED 2"X10" WOODEN BOARDS TO BE SUPPLIED, PAINTED (WHITE EXTERIOR PAINT), AND INSTALLED TO SUIT.
- 10 ELECTRICAL DOOR OPENING FOB MODULE AND 25mm CONDUIT TO BE REMOVED AND NEW CONDUIT RUN TO NEW LOCATIONS.
- 11 EARTH EXCAVATION (4.5m² X 250mm DEPTH) FOR ADDITIONAL SIDEWALK EXPANSION TO SUIT PATIO DOOR ENTRANCE RAMPS.

REMOVALS LEGEND

- ASPHALT REMOVAL ADJACENT TO CONCRETE REMOVAL
- CONCRETE SIDEWALK OR CONCRETE CURB REMOVAL AND REPLACEMENT
- CLEARING AND GRUBBING OF EXISTING
- REMOVAL ITEM (HANDRAIL AND POST, CURB, ETC.)
- CATCHBASIN FRAME AND GRATE ADJUSTMENT


REINSTATEMENT NOTES

- 01 PROPOSED 2.0M WIDE MONOLITHIC SIDEWALK PER DETAIL SC2/C-2 C/W CONSTRUCTION JOINTS PER SC5/C-1.
- 02 PROPOSED DEPRESSED SIDEWALK ENTRANCE.
- 03 LIMIT OF 50MM HL3 ASPHALT RESTORATION.
- 04 PROP. CATCHBASIN FRAME AND GRATE ADJUSTMENT TO BE 10-25MM LOWER THAN EXISTING. CATCHBASIN SUMP TO BE HYDROVACED.
- 05 PROP. CONCRETE WALKWAY PER DETAIL SC4/C-2 C/W CONSTRUCTION JOINTS PER SC5/C-2.
- 06 TIE-IN TO EXISTING ASPHALT / CONCRETE SIDEWALK / ASPHALT PATH / OR GRANULAR ENTRANCE.
- 07 10M OF CONCRETE CURB PER OPSD 600.110 MODIFIED C/W HANDRAIL INSTALLED ON TOP OF CURB.
- 08 PROPOSED TWSI INSTALLATION PER SC7.3/C-2
- 09 PROVIDE TACT COAT TO EXISTING ASPHALT JOINT BEFORE NEW ASPHALT PLACEMENT.
- 10 FIBERBOARD PLACEMENT ADJACENT TO EXISTING BUILDING, AROUND COLUMNS IN THE AREAS OF NEW CONCRETE WALKWAY.
- 11 100mm TOPSOIL, SEED AND MULCH RESTORATION OF DISTURBED GRASSED AREAS.
- 12 REINSTATE REPAINTED HANDRAIL POSTS AND NEW 2"X10" PRESSURE TREATED AND PAINTED WOODEN HANDRAIL (53m TOTAL HANDRAIL REINSTATEMENT).
- 13 12.5mm (3") DB2 CONDUIT WITH PLASTIC BUSHINGS AND PULL WIRE FOR DOOR MODULE CONTROLS (TOTAL 10M) TO BE BURIED IN GRANULAR BEDDING C/W EXPANSION JOINT THROUGH THE CONCRETE SIDEWALK.
- 14 PROPOSED CRACKSEALING, PRESSURE WASH AND RESEAL CONCRETE WALKWAY UNDER PAVILION.

REINSTATEMENT LEGEND

- NEW 50MM HL3 ASPHALT
- NEW CONCRETE MONOLITHIC SIDEWALK / WALKWAY
- NEW TWSI (3 PLATES)
- 100mm TOPSOIL, SEED AND MULCH, OR HYDROSEEDING
- NEW DEPRESSED SIDEWALK ENTRANCE
- NEW TWSI (5 PLATES)
- NEW 12.5mm UNDERGROUND CONDUIT
- HANDRAIL C/W POSTS

CLIENT LOGO

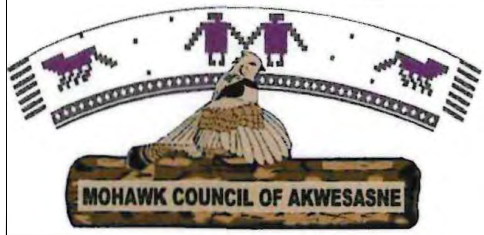

KEYPLAN (NTS)



DISCLAIMER NOTES


- THE CONTRACTOR SHALL BE SOLELY RESPONSIBLE FOR ISSUES/PROBLEMS WHICH MAY OCCUR AS A RESULT OF A FAILURE TO FOLLOW THESE PLANS, SPECIFICATIONS AND THE DESIGN INTENT THEY CONVEY.
- WHERE THERE ARE ALLEGED ERRORS, OMISSIONS, INCONSISTENCIES OR AMBIGUITIES PRESENT IN THE CONTRACT DOCUMENTS, THE CONTRACTOR MUST SEEK CLARIFICATION FROM MCA. DEPARTMENT OF INFRASTRUCTURE, HOUSING AND ENVIRONMENT (DIHE). ANY COSTS OR SCHEDULE DELAYS WHICH RESULT AS A FAILURE TO CONTACT DIHE FOR CLARIFICATION SHALL BE SOLELY THE RESPONSIBILITY OF THE CONTRACTOR.
- DO NOT SCALE DRAWINGS. REFER ANY DIMENSIONAL CLARIFICATIONS AND/OR POSSIBLE TRADE INTERFERENCE/CONFLICTS TO MCA FOR CLARIFICATION PRIOR TO COMMENCEMENT OF THE WORK.
- THE CONTRACTOR SHALL BE RESPONSIBLE FOR ALL COORDINATION WITH SUBTRADES AND SHALL ADDRESS CONSTRUCTION TEAM COORDINATION ITEMS PRIOR TO ISSUING REQUESTS FOR INFORMATION FROM MCA.
- THE POSITION OF POLE LINES, CONDUITS, WATERMANS, SEWERS AND OTHER UNDERGROUND AND OVERGROUND UTILITIES AND STRUCTURES IS NOT NECESSARILY SHOWN ON THE CONTRACT DRAWINGS, AND, WHERE SHOWN, THE ACCURACY OF THE POSITION OF SUCH UTILITIES AND STRUCTURES IS NOT GUARANTEED. BEFORE STARTING WORK, THE CONTRACTOR SHALL INFORM THEMSELVES OF THE EXACT LOCATION OF ALL SUCH UTILITIES AND STRUCTURES, AND SHALL ASSUME ALL LIABILITY FOR DAMAGE TO THEM.

SIDEWALK RESTORATION GENERAL NOTES:

- PROPOSED SIDEWALK SHALL PER DETAIL SC2 / C-2. LONGITUDINAL SLOPE NOT TO EXCEED 8% SIDEWALK CROSS SLOPE NOT TO EXCEED 2%. SIDEWALK TIE-IN TO EXISTING GROUND NOT TO EXCEED 3:1.
- CONTRACTOR TO BE RESPONSIBLE FOR REMOVAL OF ALL CONSTRUCTION DEBRIS FROM SITE.
- CONTRACTOR TO INSTALL FIBERBOARD AT EXPANSION JOINTS, AND AROUND ANY COLUMN STRUCTURES PER DETAIL SC5/C-2
- CONTRACTOR TO SPRAY CURING PAINT AFTER POURING AND SETTING OF THE MONOLITHIC CONCRETE SIDEWALK, AND CONCRETE WALKWAYS. CONTRACT TO ALSO PAINT CURB HEIGHT AND 15M OF SIDEWALK YELLOW AFTER CURING PAINT.
- UTILITY POLES TO BE PROTECTED DURING CONSTRUCTION ACTIVITY ADJACENT TO POLES.
- CONCRETE USED FOR SIDEWALKS AND WALKWAY TO BE 32MPA C/W 5% AIR ENTRAINMENT.
- CONTRACTOR TO MATCH EXISTING ASPHALT GRADES AT TIE-IN LOCATIONS.
- CONTRACTOR TO SUPPLY AND INSTALL 12.5mm DB2 CONDUIT FOR RECONNECTION OF DOOR MODULE (TO BE COMPLETED BY OTHERS).

02	2026-10-01	DS/LP		REQUEST FOR QUOTATION
01	2026-09-15	DS/LP		ISSUED FOR INITIAL REVIEW
No.	YYYY-MM-DD	BY		DESCRIPTION

STAMP

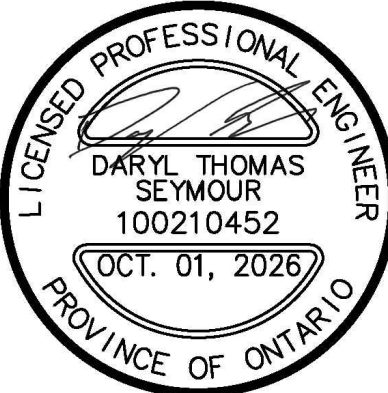

PROJECT
MCA - DIHE - TSIIKWANONHSHO:TE
LONG TERM CARE FACILITY
CONCRETE SIDEWALK AND PATIO
REHABILITATION PROJECT

AKWESASNE, ONTARIO


DRAWING

REMOVALS AND REINSTATEMENT
PLAN

MOHAWK COUNCIL OF AKWESASNE
DEPARTMENT OF INFRASTRUCTURE,
HOUSING AND ENVIRONMENT

DIHE PROJECT No: 25-1029A

NORTH

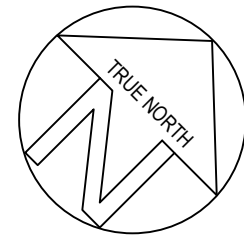

0 m 1,250 8
SCALE 2 5 10m
H: 1:250

CLIENT No.:

DRAFTED: D.T.S.

DESIGNED: D.T.S.



REVIEWED: L.P.




APPROVED: L.P./D.T.S.

SHEET #




C-1

CONCRETE BACK PATIO WALKWAY - GRADING PLAN

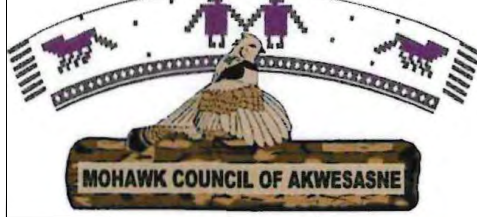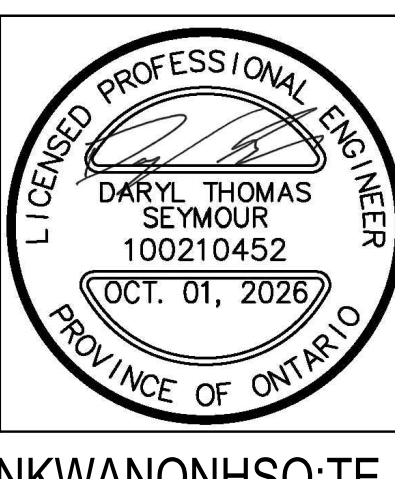KEY PLAN LOGO 			
KEYPLAN (NOTES) 1. THE CONTRACTOR SHALL BE SOLELY RESPONSIBLE FOR ISSUES/PROBLEMS WHICH MAY OCCUR AS A RESULT OF A FAILURE TO FOLLOW THESE PLANS, SPECIFICATIONS AND THE DESIGN INTENT THEY CARRY. 2. WHERE THERE ARE ALLEGED ERRORS, OMISSIONS, INCONSISTENCIES OR AMBIGUITIES PRESENT IN THE CONTRACT DOCUMENTS, THE CONTRACTOR MUST SEEK CLARIFICATION FROM MICA DEPARTMENT OF INFRASTRUCTURE, HOUSING AND ENVIRONMENT (TIME). ANY COSTS OR SCHEDULE DELAYS WHICH RESULT AS A FAILURE TO CONTACT THE ONE FOR DIRECTION SHALL BE SOLELY THE RESPONSIBILITY OF THE CONTRACTOR. 3. DO NOT SCALE. DRAWINGS REFER ANY DIMENSIONAL, CLARIFICATIONS AND/OR POSSIBLE TRADE INTERFERENCES/CONFLICTS TO MICA FOR CLARIFICATION PRIOR TO COMMENCEMENT OF THE WORK. 4. THE CONTRACTOR SHALL BE RESPONSIBLE FOR ALL COORDINATION WITH SUBTRACTS AND SHALL ADDRESS CONSTRUCTION TEAM COORDINATION ITEMS PRIOR TO ISSUING REQUESTS FOR INFORMATION FROM MICA. 5. THE POSITION OF POLE LINES, CONDUITS, WATERWAYS, SEWERS AND OTHER UNDERGROUND AND OVERGROUND UTILITIES AND STRUCTURES IS NOT NECESSARILY SHOWN ON THE CONTRACT DRAWING. AND, WHERE SHOWN, THE ACCURACY OF THE POSITION OF SUCH UTILITIES AND STRUCTURES IS NOT GUARANTEED. BEFORE STARTING WORK, THE CONTRACTOR SHALL INQUIRE THEMSELVES OF THE EXACT LOCATION OF ALL SUCH UTILITIES AND STRUCTURES, AND SHALL ASSUME ALL LIABILITY FOR DAMAGE TO THEM.			
SIDEWALK RESTORATION GENERAL NOTES: 1. PROPOSED SIDEWALK SHALL PER DETAIL SC-2 (2) LONGITUDINAL SLOPE NOT TO EXCEED 3% SIDEWALK CROSS SLOPE NOT TO EXCEED 2% SIDEWALK TIE-IN TO EXISTING GROUND NOT TO EXCEED 3:1 2. CONTRACTOR TO BE RESPONSIBLE FOR REMOVAL OF ALL CONSTRUCTION DEBRIS FROM SITE. 3. CONTRACTOR TO INSTALL FIBERBOARD AT EXPANSION JOINTS, AND AROUND ANY COLUMN STRUCTURES PER DETAIL SC3-2. 4. CONTRACTOR TO APPLY CURING PAINT AFTER POURING AND SETTING OF THE MONOLITHIC CONCRETE SIDEWALK AND CONCRETE WALKWAYS. CONTRACT TO ALSO PAINT CURB HEIGHT AND 150M OF SIDEWALK YELLOW AFTER CURING PAINT. 5. UTILITY POLES TO BE PROTECTED DURING CONSTRUCTION ACTIVITY ADJACENT TO POLES. 6. CONCRETE USED FOR SIDEWALKS AND WALKWAYS TO BE 32MPa C/W 3% AIR ENTRAINMENT. 7. CONTRACTOR TO MATCH EXISTING ASPHALT GRADES AT 3M IN LOCATIONS. 8. CONTRACTOR TO SUPPLY AND INSTALL 125mm DBZ CONDUIT FOR RECONNECTION OF DOOR MODULE (TO BE COMPLETED BY OTHERS)			
02	2026-10-01	DSLP	REQUEST FOR QUOTATION
01	2026-09-15	DSLP	ISSUED FOR INITIAL REVIEW
NO	YYYY-MM-DD	BY	DESCRIPTION
STAMP			
PROJECT MCA - APM-DE - TSIONKWANONHSO:TE LONG TERM CARE FACILITY CONCRETE SIDEWALK AND PATIO REHABILITATION PROJECT			
DRAWING AKWESASNE, ONTARIO GRADING PLAN - BACK PATIO			
MOHAWK COUNCIL OF AKWESASNE DEPARTMENT OF INFRASTRUCTURE, HOUSING AND ENVIRONMENT			
DISE PROJECT NO : 25-1029A			
NORTH	CLIENT NO.:		
	DRAFTED: D.T.S.		
	DESIGNED: D.T.S.		
	REVIEWED: L.P.		
	APPROVED: L.P./D.T.S.		
0 m 1 250 4 8 10 m	SHEET #		
SCALE 2 4 6 8 10 m	HE-1250		
C-2			

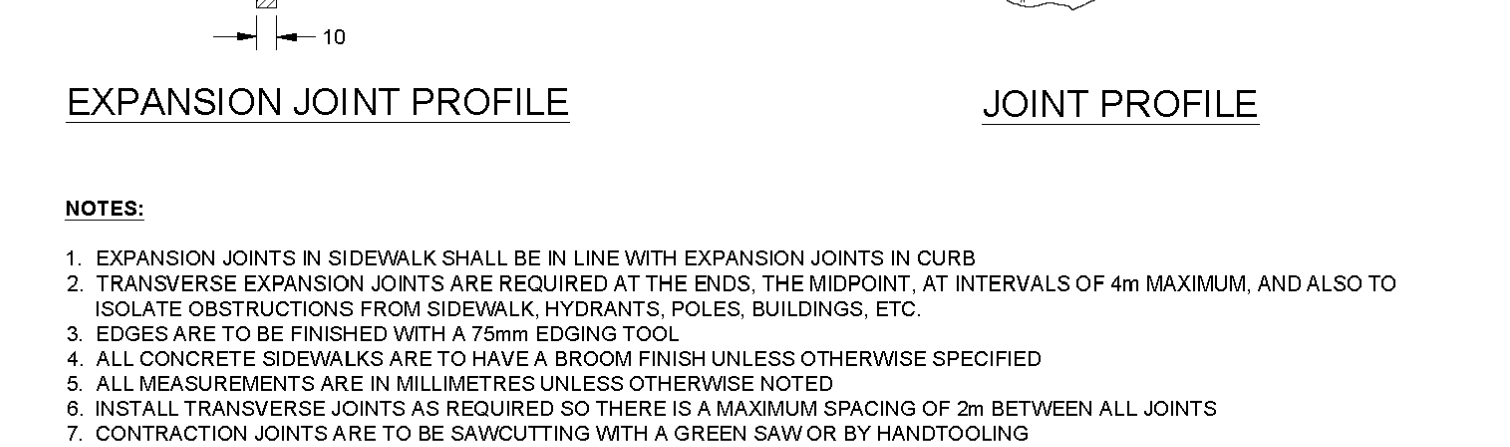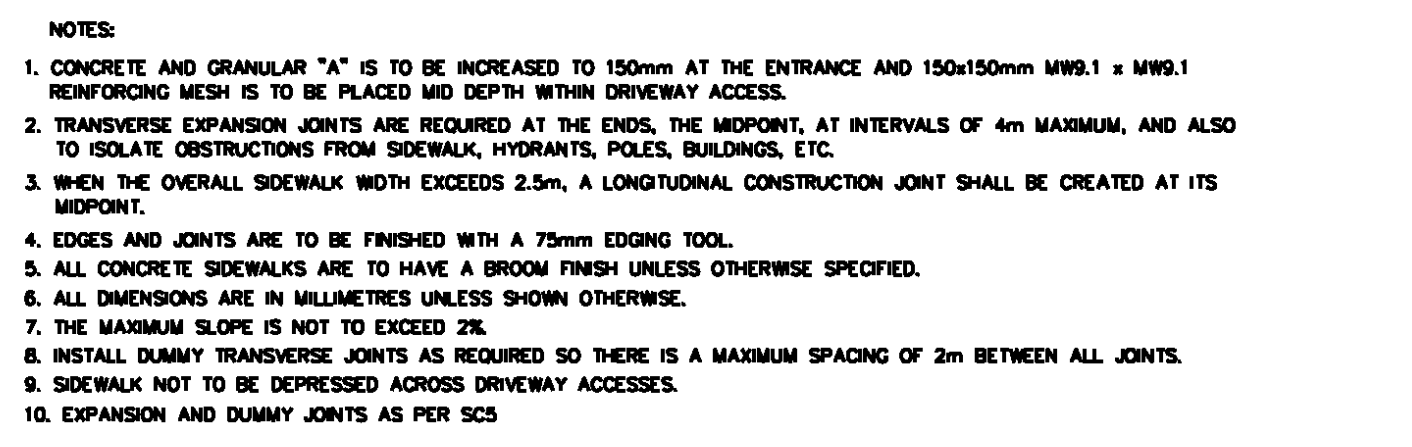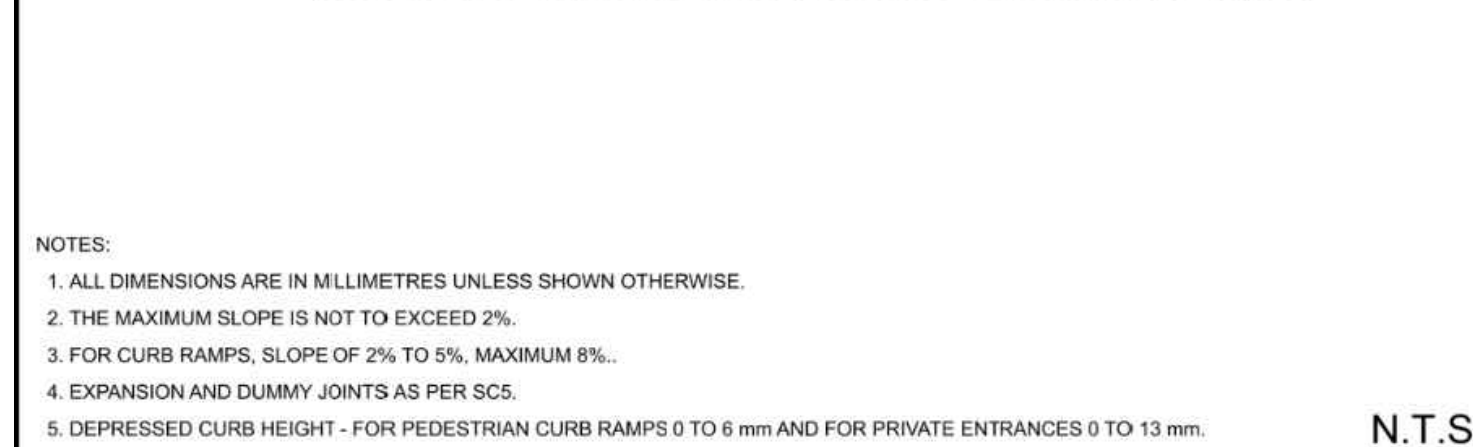

TYPICAL CONCRETE SIDEWALK IN BOULEVARD	DATE: MAY 2001
	REV. DATE: MARCH 2016
	DWG. No.: SC4

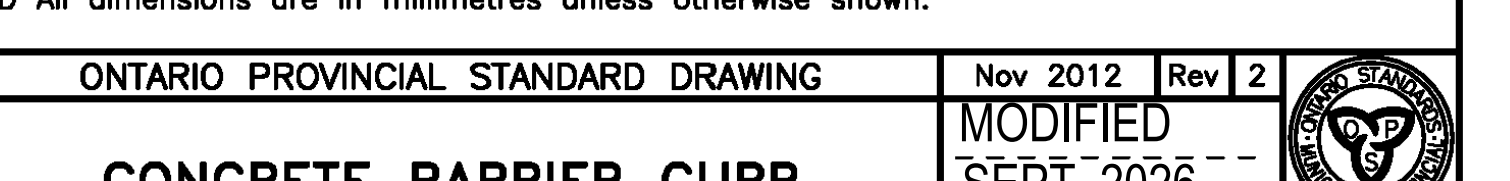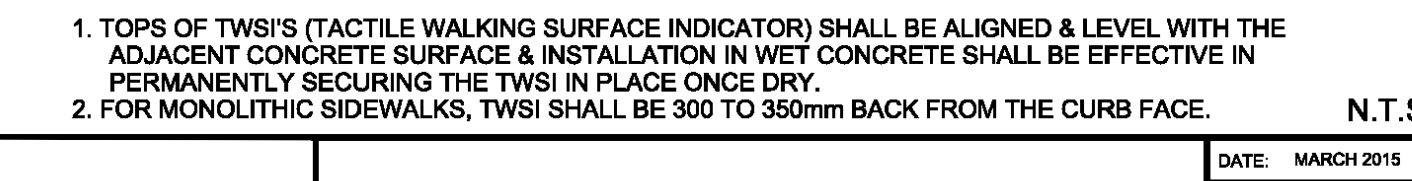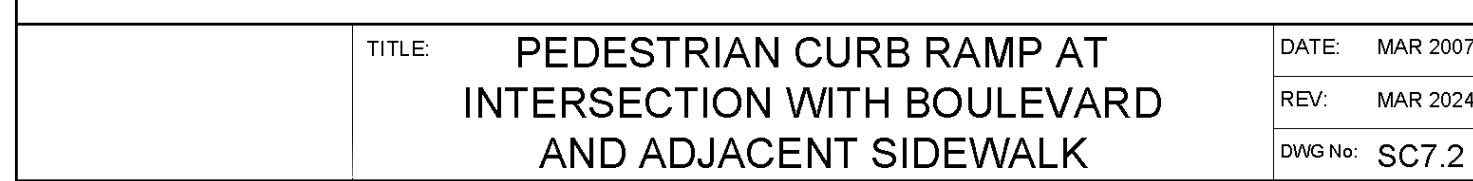[illegible]