


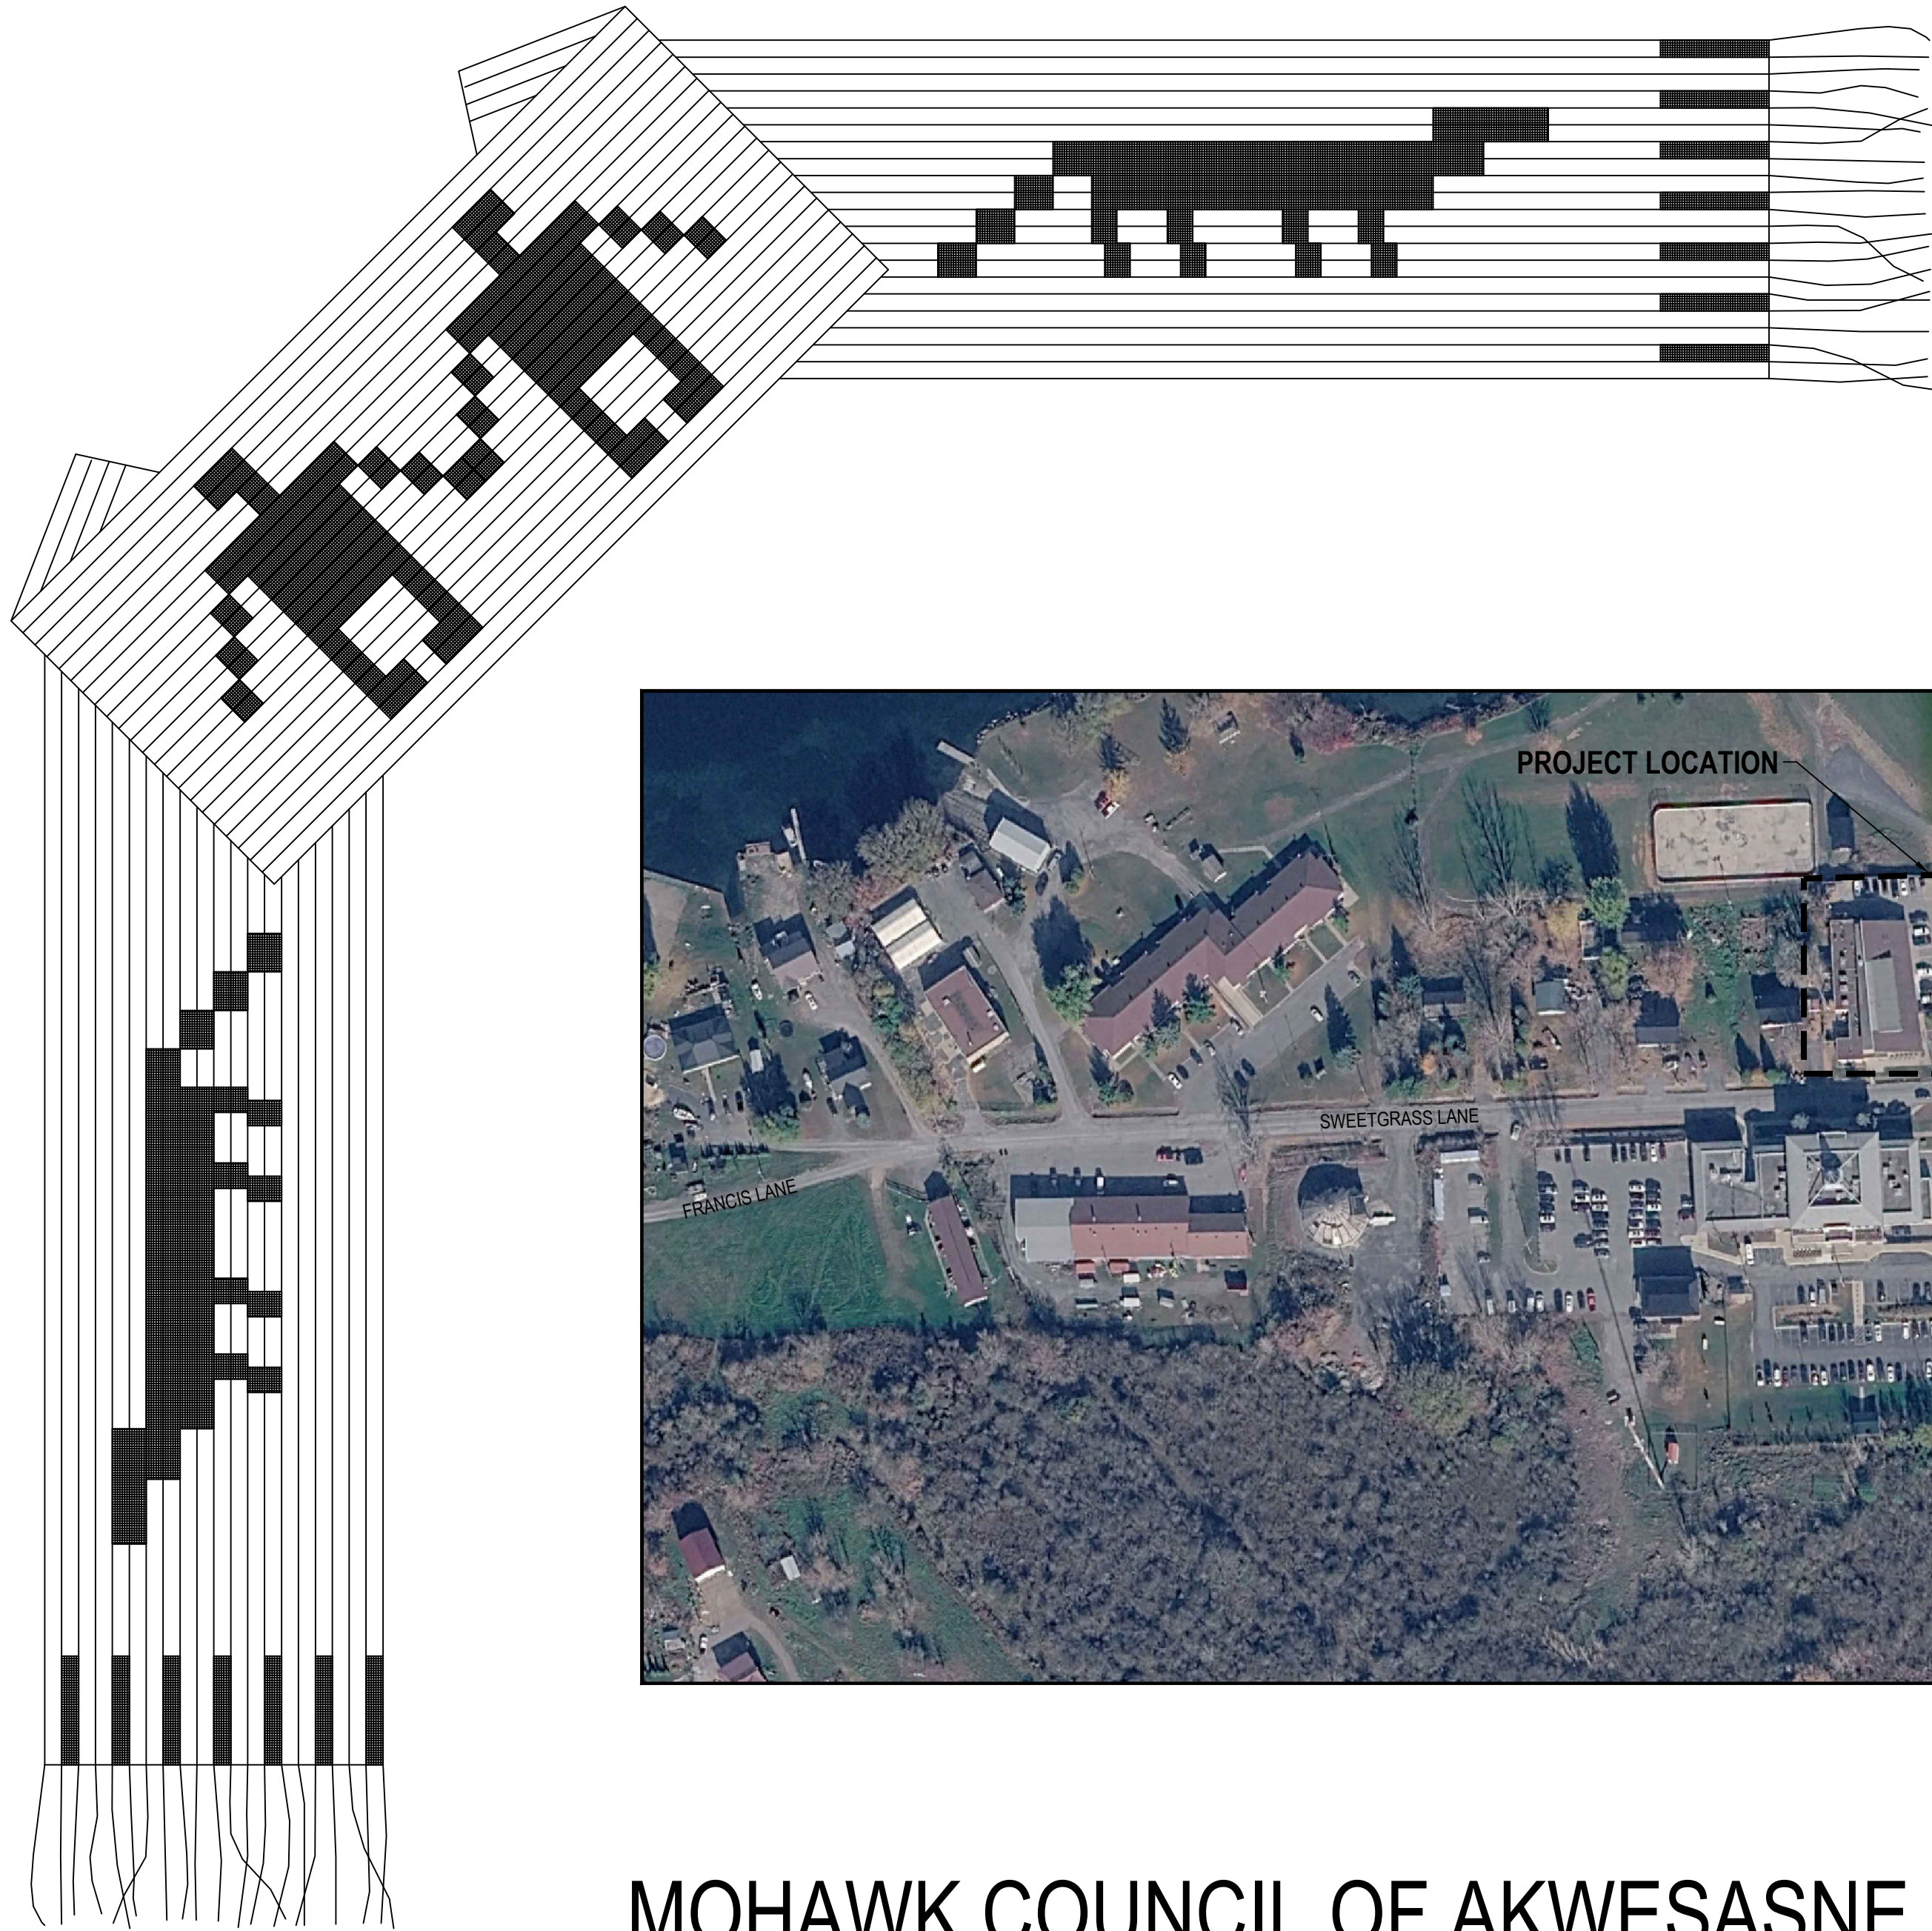

MOHAWK COUNCIL OF AKWESASNE - St. Regis Police Station Site Upgrades

73 SWEETGRASS LANE, ST.REGIS, QC

ISSUED FOR TENDER

CIVIL - LIST OF DRAWINGS


C1	REMOVALS
C2	REINSTATMENTS
C3	FENCING LAYOUT AND NOTES
C4	LANE MARKINGS AND SIGNS
C5	DETAILS I
C6	DETAILS II
E1	ELECTRICAL DETAILS, LEGENDS AND DRAWING LIST
E2	ELECTRICAL DEMOLITION AND NEW WORK



3	2026-09-17	NC	TENDER
2	2026-08-21	AS	66% DETAIL DESIGN
1	2026-07-31	AS	PRELIMINARY DESIGN
No.	YYYY-MM-DD	BY	DESCRIPTION

**Jp2g Consultants Inc.**
ENGINEERS • PLANNERS • PROJECT MANAGERS
1155 MORRISON DRIVE, SUITE 410, OTTAWA, ON, K2H 8S9
T: 613-825-1900
OTTAWA@JP2G.COM

Jp2g PROJECT No.: 24-5090F

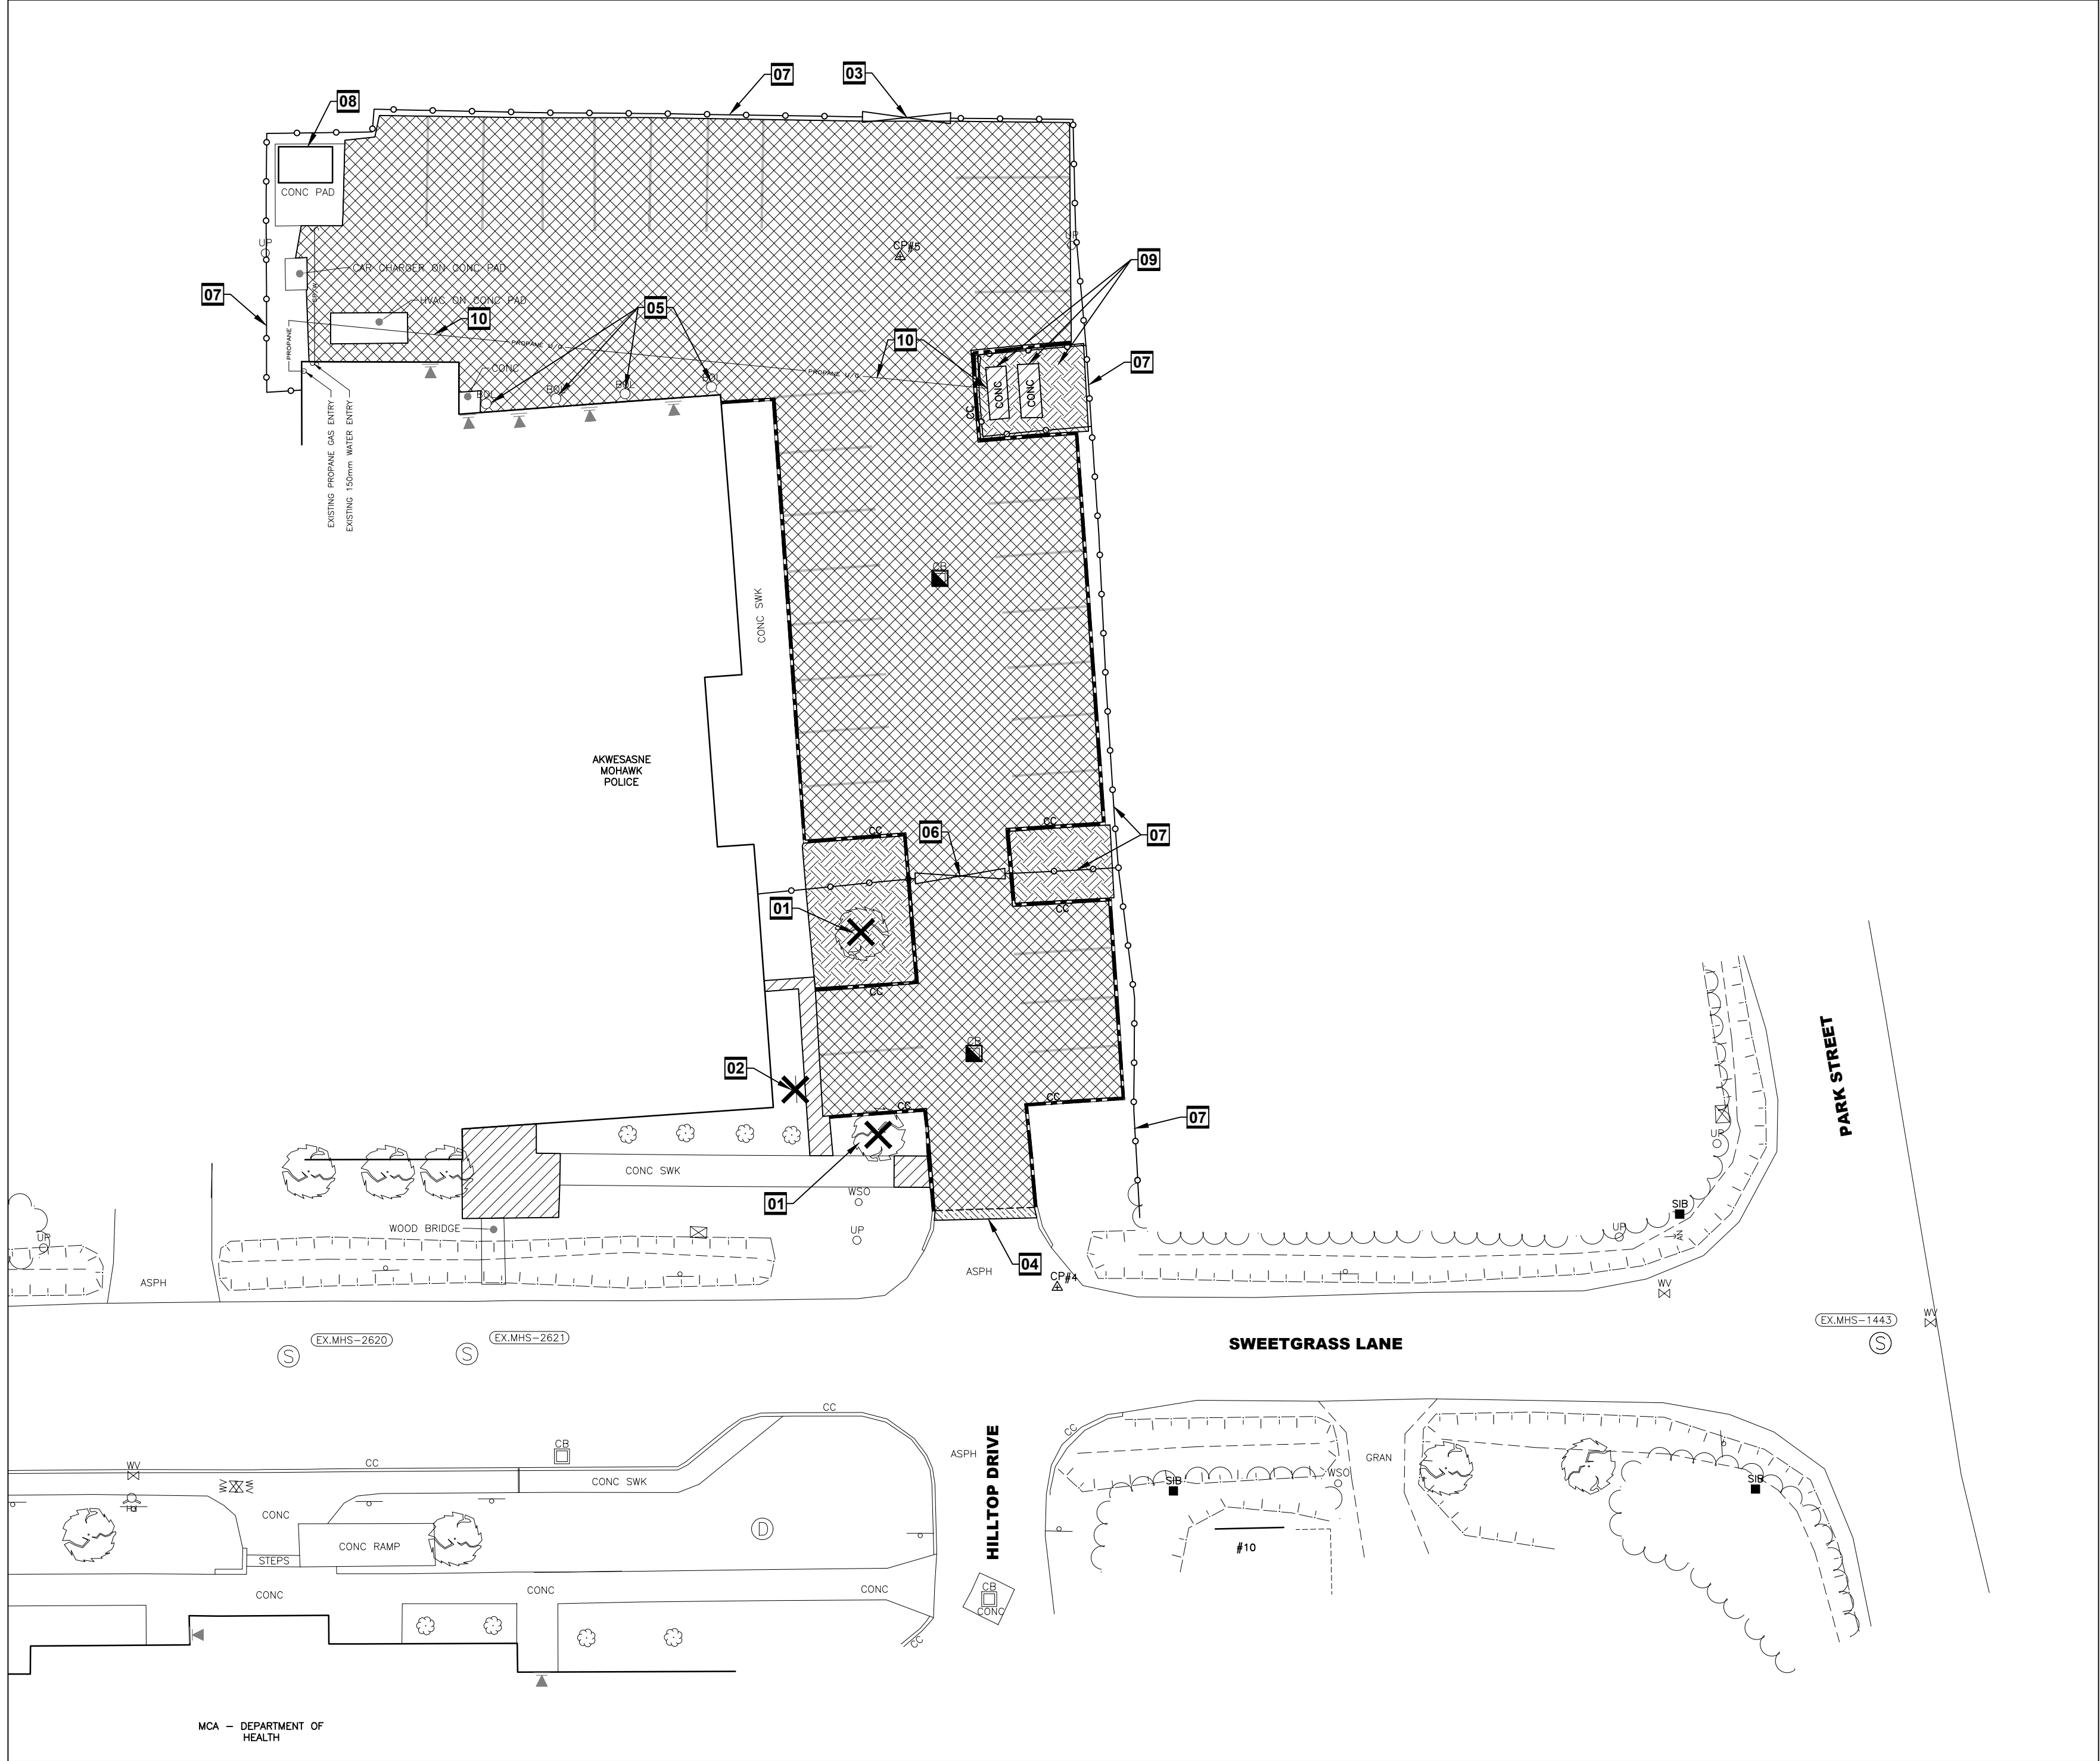

DRAWING NOTES

- 01 REMOVE AND DISPOSE TREE OR BUSH.
02 REMOVE AND DISPOSE EXISTING SIGN.
03 REMOVE EXISTING GATE COMPLETE WITH ALL ASSOCIATED ACCESSORIES.
04 PROVIDE KEY JOINT AS PER DETAIL 03 ON DRAWING C5.
05 PROTECT EXISTING BOLLARDS TO REMAIN.
06 REMOVE AND DISPOSE EXISTING SLIDING GATE COMPLETE WITH ALL ASSOCIATED CONTROLS.
07 ALLOW FOR 100m LENGTH OF TREE TRIMMING FOR REMOVAL OF EXISTING FENCE AND INSTALLATION OF NEW FENCE.
08 EXISTING DOG SHELTER TO BE SALVAGED AND RELOCATED. REFER TO DRAWING NOTE 04 ON DRAWING C2 - REINSTATEMENTS.
09 REMOVAL AND RELOCATION OF EXISTING PROPANE TANKS BY SUPERIOR PROPANE. CONTRACTOR TO COORDINATE WITH SUPERIOR PROPANE.
10 EXISTING UNDERGROUND PROPANE PIPING TO BE ABANDON IN PLACE BY SUPERIOR PROPANE. CONTRACTOR TO COORDINATE WITH SUPERIOR PROPANE.

REMOVALS LEGEND

- FULL DEPTH ASPHALT REMOVAL
COMPLETE WITH 150mm THICK OF GRANULAR
* CONTRACTOR TO SCARIFY TOP OF GRANULARS
AFTER 150mm THICK REMOVAL
- EARTH EXCAVATION
THICKNESS AS PER DETAIL 01 ON DRAWING C05
- 50mm ASPHALT MILLING / GRINDING
- CONCRETE REMOVAL
- CONCRETE CURB (ALL TYPES)
- CHAIN LINK FENCE (ALL HEIGHTS)
- CATCH BASIN ADJUSTMENT
- × DENOTES ITEM TO BE REMOVED

CLIENT LOGO



KEYPLAN (NTS)



DISCLAIMER NOTES

1. THE CONTRACTOR SHALL BE SOLELY RESPONSIBLE FOR ISSUES/PROBLEMS WHICH MAY OCCUR AS A RESULT OF A FAILURE TO FOLLOW THESE PLANS, SPECIFICATIONS AND THE DESIGN INTENT THEY CONVEY.
2. WHERE THERE ARE ALLEGED ERRORS, OMISSIONS, INCONSISTENCIES OR AMBIGUITIES PRESENT IN THE CONTRACT DOCUMENTS, THE CONTRACTOR MUST SEEK CLARIFICATION FROM JP2G. ANY COSTS OR SCHEDULE DELAYS WHICH RESULT AS A FAILURE TO CONTACT JP2G FOR DIRECTION SHALL BE SOLELY THE RESPONSIBILITY OF THE CONTRACTOR.
3. DO NOT SCALE DRAWINGS. REFER ANY DIMENSIONAL CLARIFICATIONS AND/OR POSSIBLE TRADE INTERFERENCE/CONFLICTS TO JP2G FOR CLARIFICATION PRIOR TO COMMENCEMENT OF THE WORK.
4. THE CONTRACTOR SHALL BE RESPONSIBLE FOR ALL COORDINATION WITH SUBTRADES AND SHALL ADDRESS CONSTRUCTION TEAM COORDINATION ITEMS PRIOR TO ISSUING REQUESTS FOR INFORMATION FROM JP2G.
5. THE POSITION OF POLE LINES, CONDUITS, WATERMANS, SEWERS AND OTHER UNDERGROUND AND OVERGROUND UTILITIES AND STRUCTURES IS NOT NECESSARILY SHOWN ON THE CONTRACT DRAWING, AND, WHERE SHOWN, THE ACCURACY OF THE POSITION OF SUCH UTILITIES AND STRUCTURES IS NOT GUARANTEED. BEFORE STARTING WORK, THE CONTRACTOR SHALL INFORM THEMSELVES OF THE EXACT LOCATION OF ALL SUCH UTILITIES AND STRUCTURES, AND SHALL ASSUME ALL LIABILITY FOR DAMAGE TO THEM.

3	2026-09-17	NC	TENDER
2	2026-08-21	AS	66% DETAIL DESIGN
1	2026-07-31	AS	PRELIMINARY DESIGN
No.	YYYY-MM-DD	BY	DESCRIPTION

STAMP

STAMP

PROJECT

MOHAWK COUNCIL OF AKWESASNE
ST. REGIS POLICE STATION SITE UPGRADES

73 SWEETGRASS LANE, ST. REGIS, QC

DRAWING


REMOVALS

Jp2g Consultants Inc.
ENGINEERS • PLANNERS • PROJECT MANAGERS


1150 MORRISON DRIVE, SUITE 410, OTTAWA, ON K2H 6S9
T: 613-628-7800
OTTAWA@JP2G.COM

Jp2g PROJECT No.: 24-5090F

NORTH

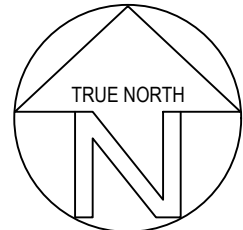

SCALE

 

CLIENT No.:

DRAFTED: LAUBERTIN

DESIGNED: LAUBERTIN

REVIEWED: A.SAMMOUR

APPROVED: N.CALDWELL


SHEET #

C1

CONTROL POINT SCHEDULE

LOCATION	POINT	DESCRIPTION	COORDINATES		ELEVATIONS
			NORTHING	EASTING	
SWEETGRASS LANE	CP#4	MAGNAIL IN ASPHALT	4983015.219	527274.383	53.556
SWEETGRASS LANE	CP#5	MAGNAIL IN ASPHALT	4983072.436	527265.661	52.708

UTM, ZONE 18, NAD 83 (CSRS) - CGVD2013

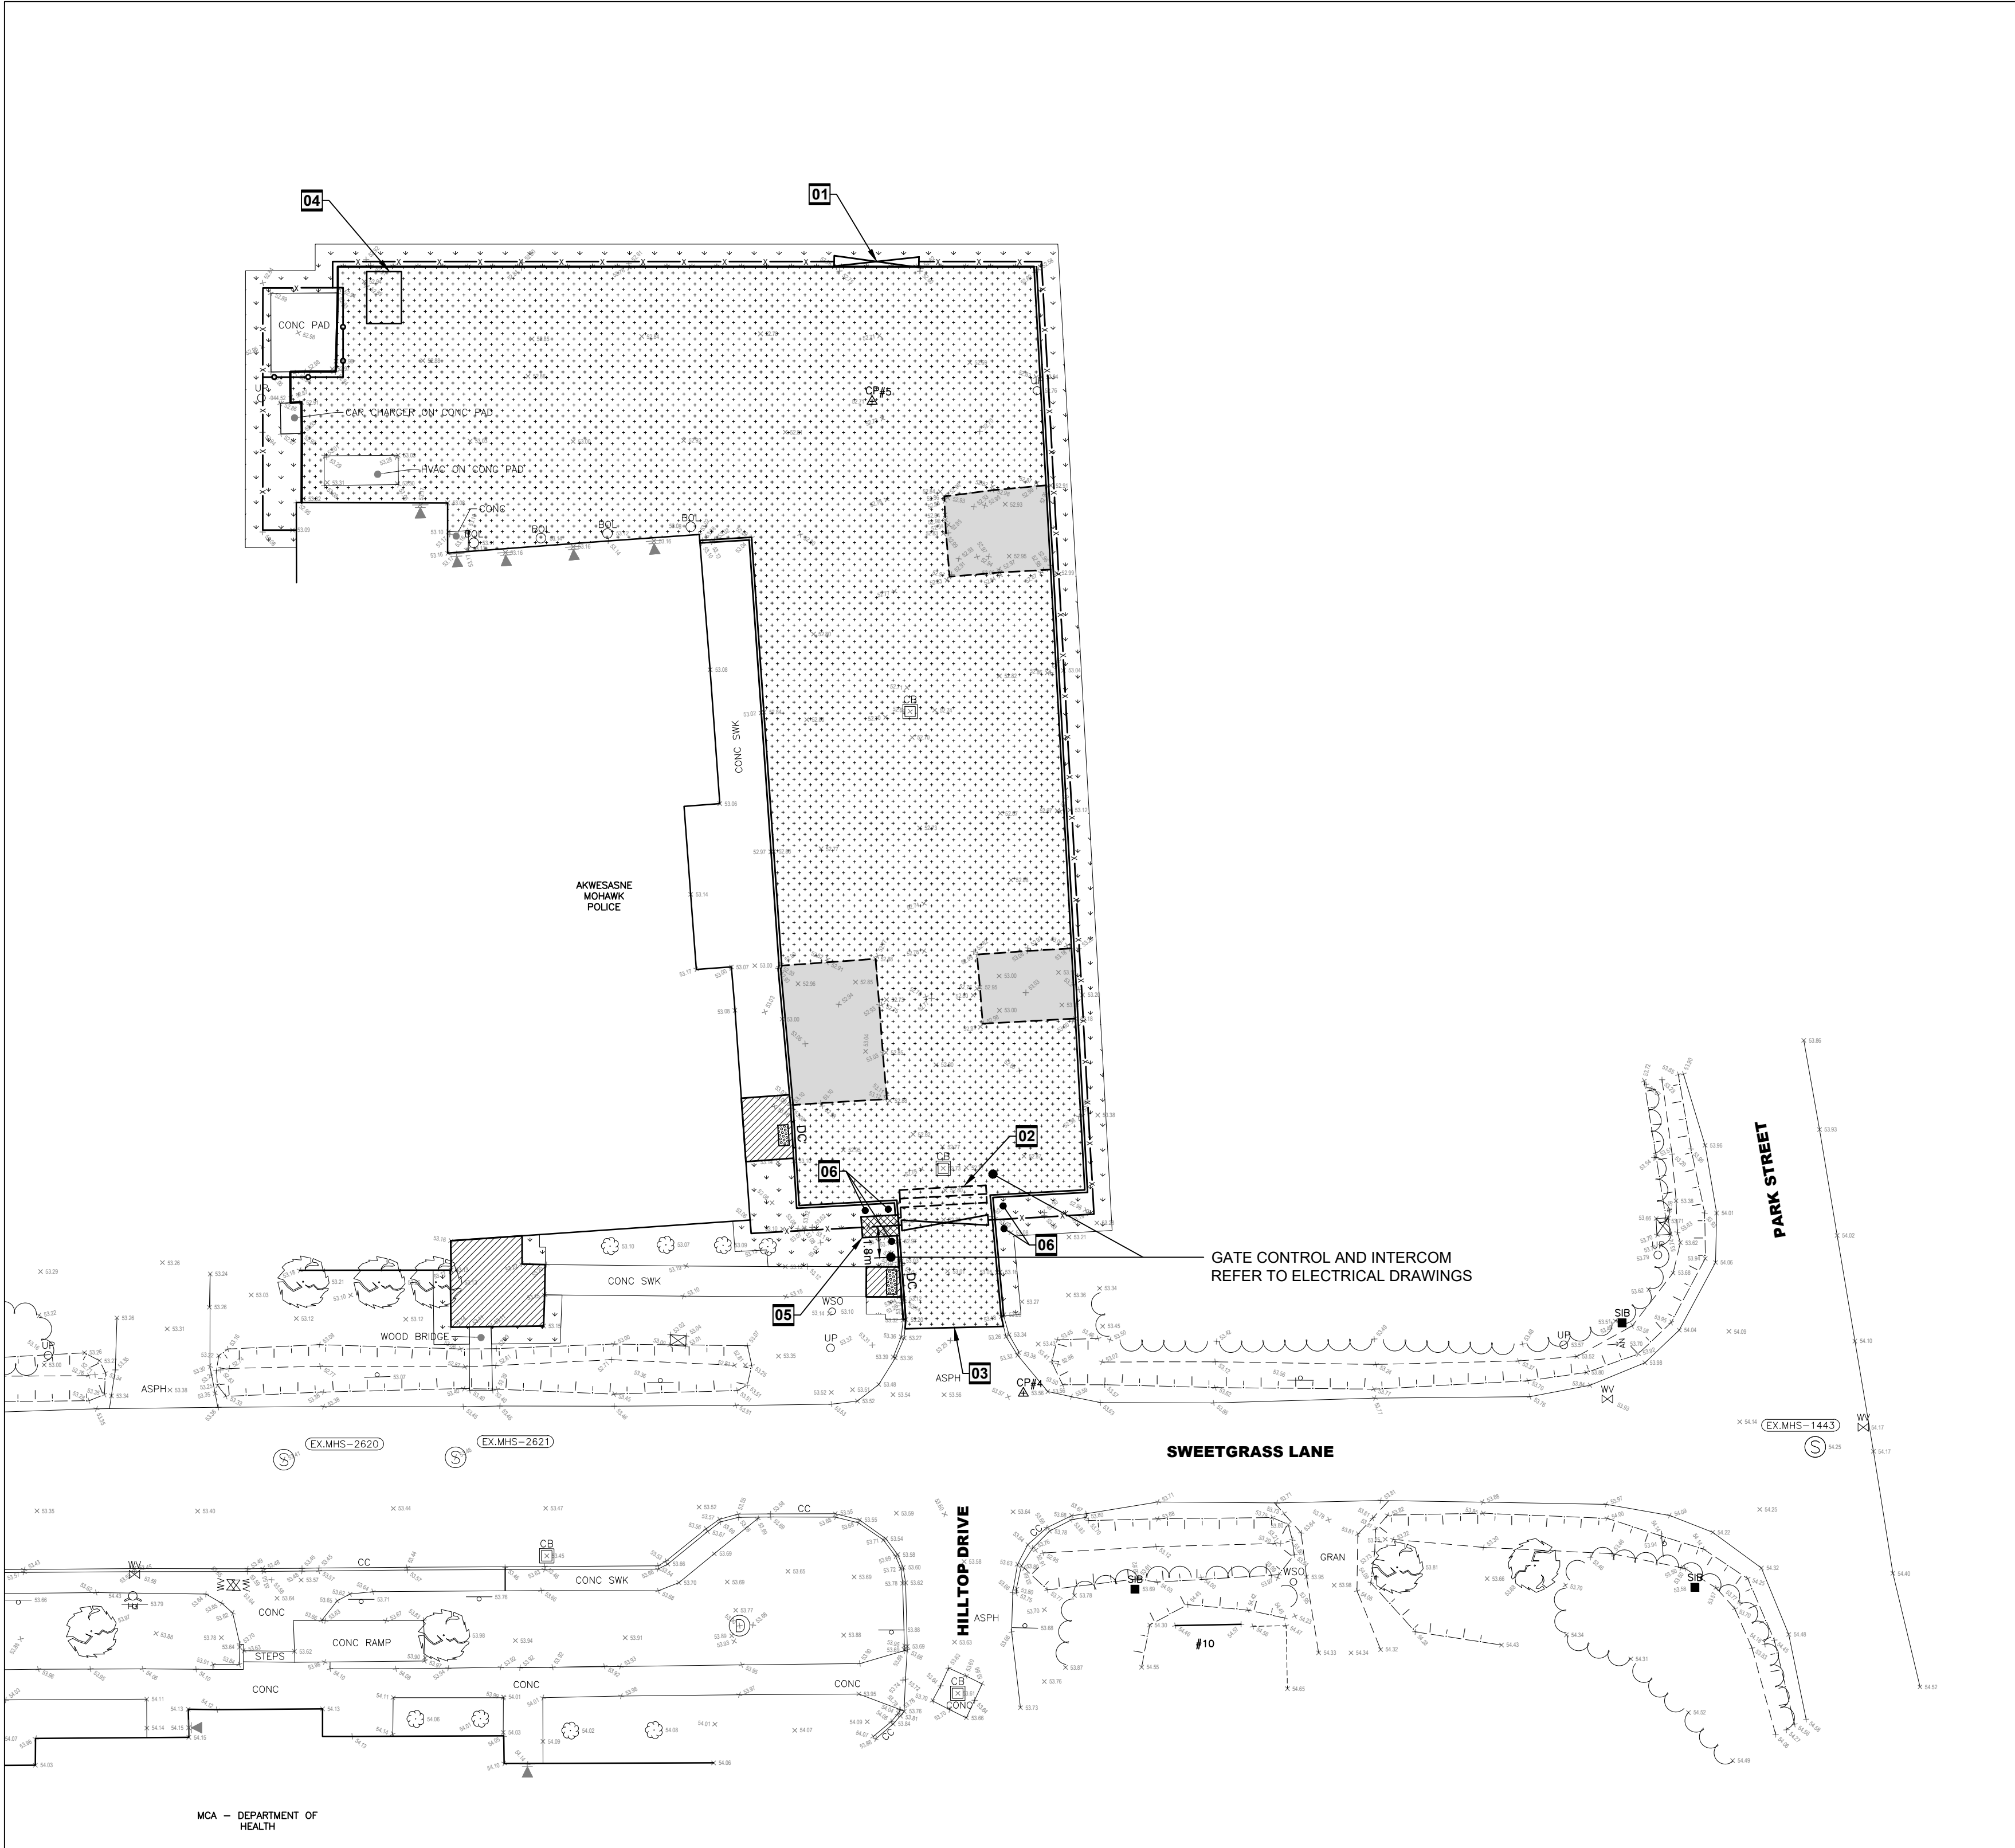

DRAWING NOTES

- 01 NEW DOUBLE SWING GATE. REFER TO DRAWING C3 - FENCING LAYOUT AND NOTES.
- 02 PROPOSED DETECTOR LOOP FOR GATE CONTROL TO BE CONFIRMED.
- 03 PROPOSED LIMIT OF WORK. TIE-IN INFORMATION TO BE COORDINATE WITH SWEETGRASS LANE ROADWAY PROJECT.
- 04 RELOCATE EXISTING DOG SHELTER ONCE THE ASPHALT PAVING IS COMPLETED.
- 05 VERTICAL PIVOT GATE CONCRETE PAD FOR CONTROLS. SIZE AND THICKNESS AS PER MANUFACTURER'S INSTRUCTIONS.
- 06 NEW BOLLARDS AS PER DETAIL 04 ON DRAWING C5.


REINSTATEMENTS LEGEND

- ASPHALT PAVEMENT STRUCTURE AS PER DETAIL 01 ON DRAWING C5
- ASPHALT PAVEMENT STRUCTURE AS PER DETAIL 02 ON DRAWING C5
- CONCRETE SIDEWALK AS PER OPSD 310.010
- VERTICAL PIVOT GATE CONCRETE PAD
- PROPOSED TACTILE WALKING SURFACE INDICATORS (TWSI) AS PER OPSD 310.039
- HYDRAULIC SEEDING WITH 100mm THICK TOPSOIL
- CONCRETE BARRIER CURB AS PER OPSD 600.110
- DEPRESSED CONCRETE BARRIER CURB AS PER OPSD 600.110
- CHAIN LINK FENCE (2.1m HEIGHT)
- CHAIN LINK FENCE (1.8m HEIGHT)
- DETECTOR LOOP CONDUCTOR CABLE AND LOOP FEEDER CABLE IN PAVED SURFACE
- EXISTING GRADES
- NEW FINISHED GRADES

CLIENT LOGO



KEY PLAN (NTS)

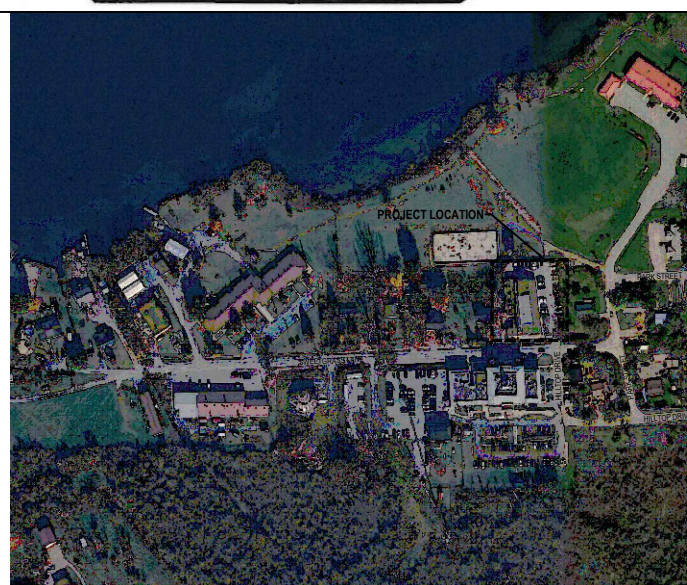

DISCLAIMER NOTES

- THE CONTRACTOR SHALL BE SOLELY RESPONSIBLE FOR ISSUES/PROBLEMS WHICH MAY OCCUR AS A RESULT OF A FAILURE TO FOLLOW THESE PLANS, SPECIFICATIONS AND THE DESIGN INTENT THEY CONVEY.
- WHERE THERE ARE ALLEGED ERRORS, OMISSIONS, INCONSISTENCIES OR AMBIGUITIES PRESENT IN THE CONTRACT DOCUMENTS, THE CONTRACTOR MUST SEEK CLARIFICATION FROM JP2G. ANY COSTS OR SCHEDULE DELAYS WHICH RESULT AS A FAILURE TO CONTACT JP2G FOR DIRECTION SHALL BE SOLELY THE RESPONSIBILITY OF THE CONTRACTOR.
- DO NOT SCALE DRAWINGS. REFER ANY DIMENSIONAL CLARIFICATIONS AND/OR POSSIBLE TRADE INTERFERENCE/CONFLICTS TO JP2G FOR CLARIFICATION PRIOR TO COMMENCEMENT OF THE WORK.
- THE CONTRACTOR SHALL BE RESPONSIBLE FOR ALL COORDINATION WITH SUBTRADES AND SHALL ADDRESS CONSTRUCTION TEAM COORDINATION ITEMS PRIOR TO ISSUING REQUESTS FOR INFORMATION FROM JP2G.
- THE POSITION OF POLE LINES, CONDUITS, WATERMANS, SEWERS AND OTHER UNDERGROUND AND OVERGROUND UTILITIES AND STRUCTURES IS NOT NECESSARILY SHOWN ON THE CONTRACT DRAWING, AND, WHERE SHOWN, THE ACCURACY OF THE POSITION OF SUCH UTILITIES AND STRUCTURES IS NOT GUARANTEED. BEFORE STARTING WORK, THE CONTRACTOR SHALL INFORM THEMSELVES OF THE EXACT LOCATION OF ALL SUCH UTILITIES AND STRUCTURES, AND SHALL ASSUME ALL LIABILITY FOR DAMAGE TO THEM.

3	2026-09-17	NC	TENDER
2	2026-08-21	AS	66% DETAIL DESIGN
1	2026-07-31	AS	PRELIMINARY DESIGN

No.	YYYY-MM-DD	BY	DESCRIPTION
-----	------------	----	-------------

STAMP



PROJECT

MOHAWK COUNCIL OF AKWESASNE
ST. REGIS POLICE STATION SITE UPGRADES

73 SWEETGRASS LANE, ST. REGIS, QC

DRAWING


REINSTATEMENTS

Jp2g Consultants Inc.
ENGINEERS • PLANNERS • PROJECT MANAGERS

1150 MORRISON DRIVE, SUITE 410, OTTAWA, ON K2H 6S9
T: 613-628-7800
OTTAWA@JP2G.COM

Jp2g PROJECT No.: 24-5090F

NORTH

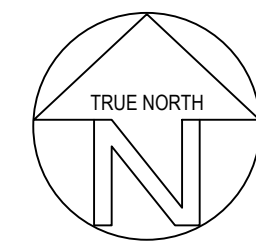

SCALE



CLIENT No.:

DRAFTED: LAUBERTIN

DESIGNED: LAUBERTIN

REVIEWED: A.SAMMOUR

APPROVED: N.CALDWELL


SHEET #

C2

CONTROL POINT SCHEDULE

LOCATION	POINT	DESCRIPTION	COORDINATES		ELEVATIONS
			NORTHING	EASTING	
SWEETGRASS LANE	CP#4	MAGNAIL IN ASPHALT	4983015.219	527274.383	53.556
SWEETGRASS LANE	CP#5	MAGNAIL IN ASPHALT	4983072.436	527265.661	52.708

UTM, ZONE 18, NAD 83 (CSRS) - CGVD2013

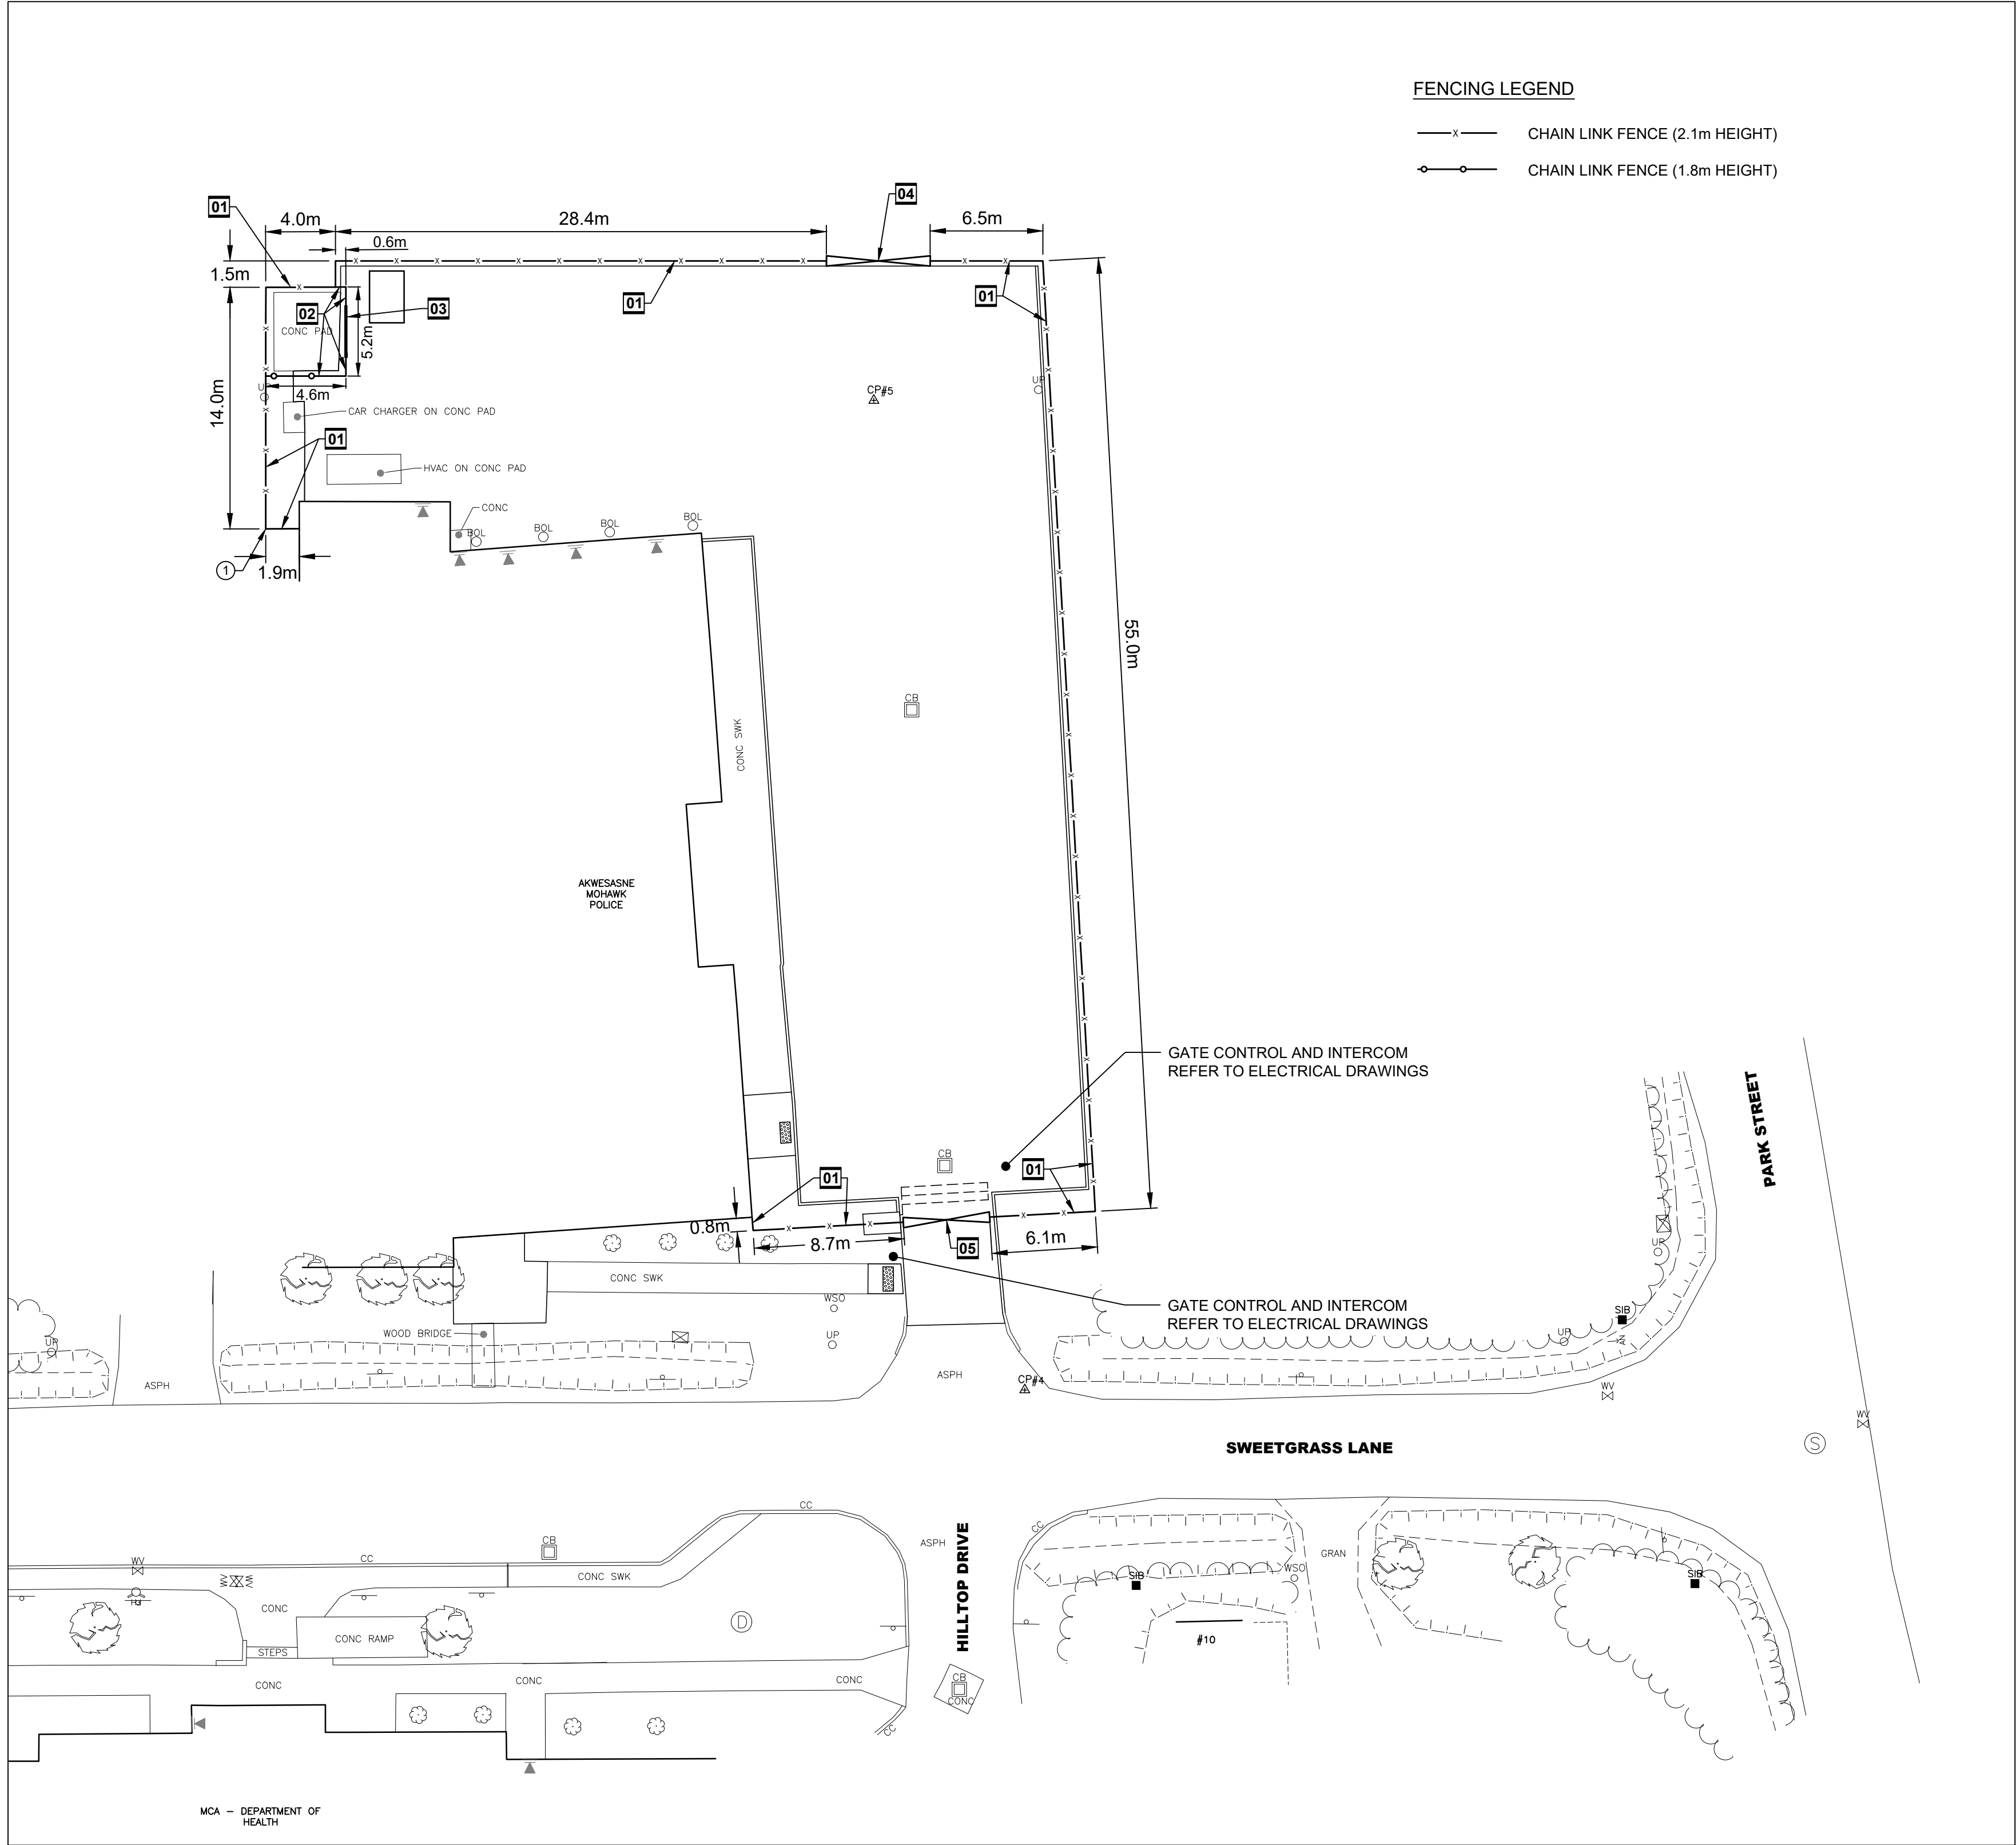

CONTROL POINT SCHEDULE					
LOCATION	POINT	DESCRIPTION	COORDINATES		ELEVATIONS
			NORTHING	EASTING	
SWEETGRASS LANE	CP#4	MAGNAIL IN ASPHALT	4983015.219	527274.383	53.556
SWEETGRASS LANE	CP#5	MAGNAIL IN ASPHALT	4983072.436	527265.661	52.708
UTM, ZONE 18, NAD 83 (CSRS) - CGVD2013					

DRAWING NOTES

- NEW 2.1m HIGH CHAIN-LINK FENCE. REFER TO "NEW FENCE NOTES" ON THIS DRAWING. INSTALL DOUBLE WALL HDPE PRIVACY SLATS. COLOUR TO MATCH EXISTING OR APPROVED EQUIVALENT.
- NEW 1.8m HIGH CHAIN-LINK FENCE. REFER TO "NEW FENCE NOTES" ON THIS DRAWING.
- NEW 3.0m WIDE AND 1.8m HIGH SINGLE SWING GATE AS PER OPSD 972.102.
- NEW 6.0m WIDE AND 2.1m HIGH DOUBLE SWING GATE AS PER OPSD 972.102 MODIFIED ON DRAWING C6.
- NEW 5.0m WIDE VERTICAL PIVOT GATE COMPLETE WITH ALL ASSOCIATED CONTROLS. REFER TO ELECTRICAL DRAWINGS FOR NEW POWER AND CONTROLS.

NEW FENCE NOTES

MATERIALS

- CONCRETE
- CONCRETE SHALL CONFORM TO ONTARIO PROVINCIAL SPECIFICATION STANDARD (OPSS) 1350 FOR 20 MPa CONCRETE.
 - CHEMICAL ADMIXTURES: TO CAN3-A266.2 FOR ACCELERATING OR RETARDING ADMIXTURES DURING COLD OR HOT WEATHER.
 - CONCRETE PLACING, CURING, AND PROTECTION FROM THE WEATHER AND TEMPERATURE SHALL BE IN ACCORDANCE WITH OPSS 904.
 - CURING CONCRETE BEFORE ATTACHING FENCING MATERIALS:
 - AVERAGE SOIL CONDITIONS: MINIMUM 5 DAYS.
 - SOLID ROCK CONDITIONS: MINIMUM 2 DAYS.

CHAIN-LINK FENCE

- CHAIN-LINK FENCE FABRIC: TO CAN/CGSB-138.1.
 - TYPE 1, CLASS A, MEDIUM STYLE.
 - HEIGHT OF FABRIC: 1.8m AND 2.1m.
 - TO BE 9 GAUGE MINIMUM WIRE MESH.
 - OPENING TO BE NO LARGER THAN 5 cm.
- POSTS AND BRACE RAILS: TO CAN/CGSB-138.2, SCHEDULE 40 GALVANIZED STEEL PIPE. DIMENSIONS AS INDICATED.
- BOTTOM TENSION WIRE: TO CAN/CGSB-138.1, TABLE 2, SINGLE STRAND, GALVANIZED STEEL WIRE, 5 mm DIAMETER.
- TIE WIRE FASTENERS: TO CAN/CGSB-138.1, TABLE 2 (GALVANIZED STEEL WIRE) SINGLE STRAND.
- TENSION BARS: TO ASTM A525M, 5 X 20 mm MINIMUM GALVANIZED STEEL.
- GATE FRAMES: TO ASTM A53, GALVANIZED STEEL PIPE, STANDARD WEIGHT 45 mm OUTSIDE DIAMETER PIPE FOR OUTSIDE FRAME, 35 mm OUTSIDE DIAMETER PIPE FOR INTERIOR BRACING.
 - FABRICATE GATES AS INDICATED WITH ELECTRICALLY WELDED JOINTS.
 - FASTEN FENCE FABRIC TO GATES WITH TWISTED SELVAGE AT TOP.
 - FURNISH ALL GATES WITH TWO GALVANIZED MALLEABLE IRON HINGES TOP AND BOTTOM AND SINGLE CENTRE GALVANIZED MALLEABLE IRON HINGE AND LATCH AND LATCH CATCH WITH PROVISION FOR PADLOCK WHICH CAN BE ATTACHED AND OPERATED FROM EITHER SIDE OF INSTALLED GATE. FURNISH DOUBLE GATES WITH CHAIN HOOKS TO HOLD GATES OPEN AND CENTRE REST WITH DROP BOLT IN CLOSED POSITION.
 - FITTINGS AND HARDWARE: TO CAN/CGSB-138.2, GALVANIZED STEEL OR MALLEABLE OR DUCTILE CAST IRON. TENSION BAR BANDS: 3 X 20 mm MINIMUM GALVANIZED STEEL. POST CAPS TO PROVIDE WATERPROOF FIT, TO FASTEN SECURELY OVER POSTS AND TO CARRY TOP RAIL. TURNBUCKLES TO BE DROP FORGED.
- GALVANIZING:
 - FOR CHAIN LINK FABRIC: TO CAN/CGSB-138.1 GRADE 2.
 - FOR PIPE: 550 g/m² MINIMUM TO ASTM A90.
 - FOR OTHER FITTINGS: TO CAN/CSA-G164.

EXECUTION

CHAIN-LINK FENCE

- ERECT FENCING AND GATES ALONG LINES AS INDICATED AND IN ACCORDANCE WITH CAN/CGSB-138.3.
 - PROVIDE CLEARANCE BETWEEN BOTTOM OF FENCE AND GROUND SURFACE OF 30-50 mm.
- EXCAVATE POST HOLES TO DIMENSIONS INDICATED BY METHODS APPROVED BY THE TECHNICAL AUTHORITY.
- INSTALL GATE POSTS ON BOTH SIDES OF GATE OPENINGS.
- INSTALL CORNER POSTS AT HORIZONTAL DEFLECTION IN THE FENCE LINE OF 10 DEGREES OR MORE. STRAINING POSTS SHALL BE INSTALLED AT EQUAL INTERVALS NOT EXCEEDING 150 m. ADDITIONAL STRAINING POSTS SHALL BE INSTALLED WHERE CHANGE IN VERTICAL ALIGNMENT OF THE FENCING EXCEEDS 30 DEGREES (SEE DWG CHANGE OF GRADE DETAIL).
- INSTALL LINE POSTS SPACED AT EQUAL HORIZONTAL DISTANCE WITH A MAXIMUM OF 3 m BETWEEN LINE POSTS.
- PLACE CONCRETE IN POST HOLES THEN EMBED POSTS INTO CONCRETE TO DEPTHS INDICATED. EXTEND CONCRETE 50 mm ABOVE GROUND LEVEL AND SLOPE TO DRAIN AWAY FROM POSTS. BRACE POSTS TO HOLD POSTS IN PLUMB POSITION AND TRUE TO ALIGNMENT AND ELEVATION UNTIL CONCRETE HAS SET.
- INSTALL TOP RAIL BETWEEN POSTS AND FASTEN SECURELY TO POSTS AND SECURELY FASTEN ALL WATERPROOF CAPS.
- INSTALL BRACE RAILS ON BOTH SIDES OF GATE, CORNER AND STRAINING POSTS. PLACED IN CENTER OF PANEL AND PARALLEL TO GROUND SURFACE.
- INSTALL ALL POST CAPS.
- INSTALL BOTTOM TENSION WIRE, STRETCH TIGHTLY AND FASTEN SECURELY TO GATE, CORNER AND STRAINING POSTS WITH TURNBUCKLES AND TENSION BAR BANDS.
- FENCE FABRIC SHALL NOT BE INSTALLED UNTIL THE CONCRETE FOOTINGS HAVE CURED FOR A MINIMUM OF 5 DAYS.
- LAY OUT FENCE FABRIC. STRETCH TIGHTLY TO TENSION RECOMMENDED BY MANUFACTURER AND FASTEN TO GATE, CORNER AND STRAINING POSTS WITH TENSION BARS SECURED TO POSTS WITH TENSION BAR BANDS SPACED AT 300 mm INTERVALS. KNUCKLED SELVAGE AT BOTTOM. TWISTED SELVAGE AT TOP. THE LONGITUDINAL AXIS OF THE DIAMOND PATTERN SHALL BE PERPENDICULAR TO THE SLOPE OF THE TOP RAIL. THE FABRIC MUST BE TAUT AND SECURELY ANCHORED. THE FABRIC SHALL BE PLACED ON THE OUTSIDE FACE OF POSTS.
- SECURE FABRIC TO TOP RAILS, LINE POSTS AND BOTTOM TENSION WIRE WITH TIE WIRES AT 450 mm INTERVALS (TYPICAL). GIVE TIE WIRES MINIMUM TWO TWISTS.
- INSTALLATION OF GATES:
 - INSTALL GATES IN LOCATIONS AS INDICATED.
 - LEVEL GROUND BETWEEN GATE POSTS AND SET GATE BOTTOM APPROXIMATELY 40-75 mm ABOVE GROUND SURFACE.
 - DETERMINE POSITION OF CENTER GATE REST FOR DOUBLE GATES. CAST GATE REST IN CONCRETE AS DIRECTED.
- TOUCH UP: CLEAN DAMAGED SURFACES WITH WIRE BRUSH REMOVING LOOSE AND CRACKED COATINGS. APPLY TWO COATS OF ORGANIC ZINC-RICH PAINT TO DAMAGED SURFACES. PRE-TREAT DAMAGED SURFACES ACCORDING TO MANUFACTURERS' INSTRUCTIONS FOR ZINC-RICH PAINT.

POST AND RAIL SIZE	
TYPE	DIAMETER
CORNER AND STRAINING POSTS	89mm
LINE POSTS	60mm
BRACING AND TOP RAILS	42mm
GATE POSTS	100mm

CLIENT LOGO



KEYPLAN (NTS)



DISCLAIMER NOTES

- THE CONTRACTOR SHALL BE SOLELY RESPONSIBLE FOR ISSUES/PROBLEMS WHICH MAY OCCUR AS A RESULT OF A FAILURE TO FOLLOW THESE PLANS, SPECIFICATIONS AND THE DESIGN INTENT THEY CONVEY.
- WHERE THERE ARE ALLEGED ERRORS, OMISSIONS, INCONSISTENCIES OR AMBIGUITIES PRESENT IN THE CONTRACT DOCUMENTS, THE CONTRACTOR MUST SEEK CLARIFICATION FROM JP2G. ANY COSTS OR SCHEDULE DELAYS WHICH RESULT AS A FAILURE TO CONTACT JP2G FOR DIRECTION SHALL BE SOLELY THE RESPONSIBILITY OF THE CONTRACTOR.
- DO NOT SCALE DRAWINGS. REFER ANY DIMENSIONAL CLARIFICATIONS AND/OR POSSIBLE TRADE INTERFERENCE/CONFLICTS TO JP2G FOR CLARIFICATION PRIOR TO COMMENCEMENT OF THE WORK.
- THE CONTRACTOR SHALL BE RESPONSIBLE FOR ALL COORDINATION WITH SUBTRADES AND SHALL ADDRESS CONSTRUCTION TEAM COORDINATION ITEMS PRIOR TO ISSUING REQUESTS FOR INFORMATION FROM JP2G.
- THE POSITION OF POLE LINES, CONDUITS, WATERMANS, SEWERS AND OTHER UNDERGROUND AND OVERGROUND UTILITIES AND STRUCTURES IS NOT NECESSARILY SHOWN ON THE CONTRACT DRAWING, AND, WHERE SHOWN, THE ACCURACY OF THE POSITION OF SUCH UTILITIES AND STRUCTURES IS NOT GUARANTEED. BEFORE STARTING WORK, THE CONTRACTOR SHALL INFORM THEMSELVES OF THE EXACT LOCATION OF ALL SUCH UTILITIES AND STRUCTURES, AND SHALL ASSUME ALL LIABILITY FOR DAMAGE TO THEM.

3	2026-09-17	NC	TENDER
2	2026-08-21	AS	66% DETAIL DESIGN
1	2026-07-31	AS	PRELIMINARY DESIGN

No.	YYYY-MM-DD	BY	DESCRIPTION
STAMP			
STAMP			

PROJECT

**MOHAWK COUNCIL OF AKWESASNE
ST. REGIS POLICE STATION SITE UPGRADES**

73 SWEETGRASS LANE, ST REGIS, QC

DRAWING


FENCING LAYOUT AND NOTES

Jp2g Consultants Inc.
ENGINEERS • PLANNERS • PROJECT MANAGERS


1150 MORRISON DRIVE, SUITE 410, OTTAWA, ON K2H 6S9
T: 613-628-7800
OTTAWA@JP2G.COM

Jp2g PROJECT No.: 24-5090F

NORTH

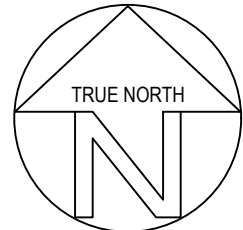

SCALE

 

CLIENT No.:

DRAFTED: LAUBERTIN

DESIGNED: LAUBERTIN

REVIEWED: A.SAMMOUR

APPROVED: N.CALDWELL

SHEET #

C3

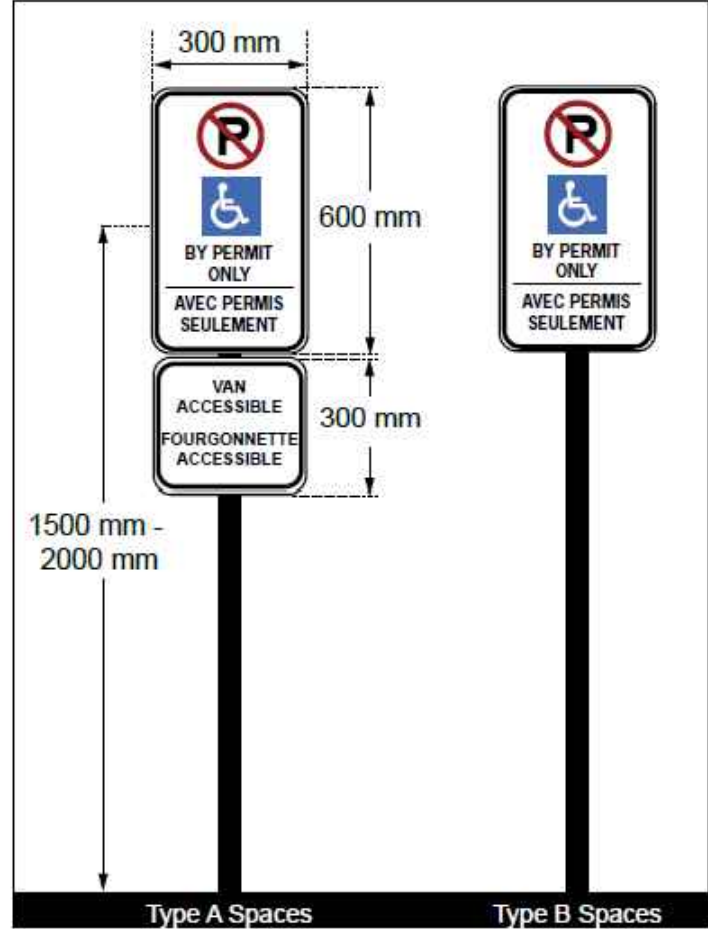
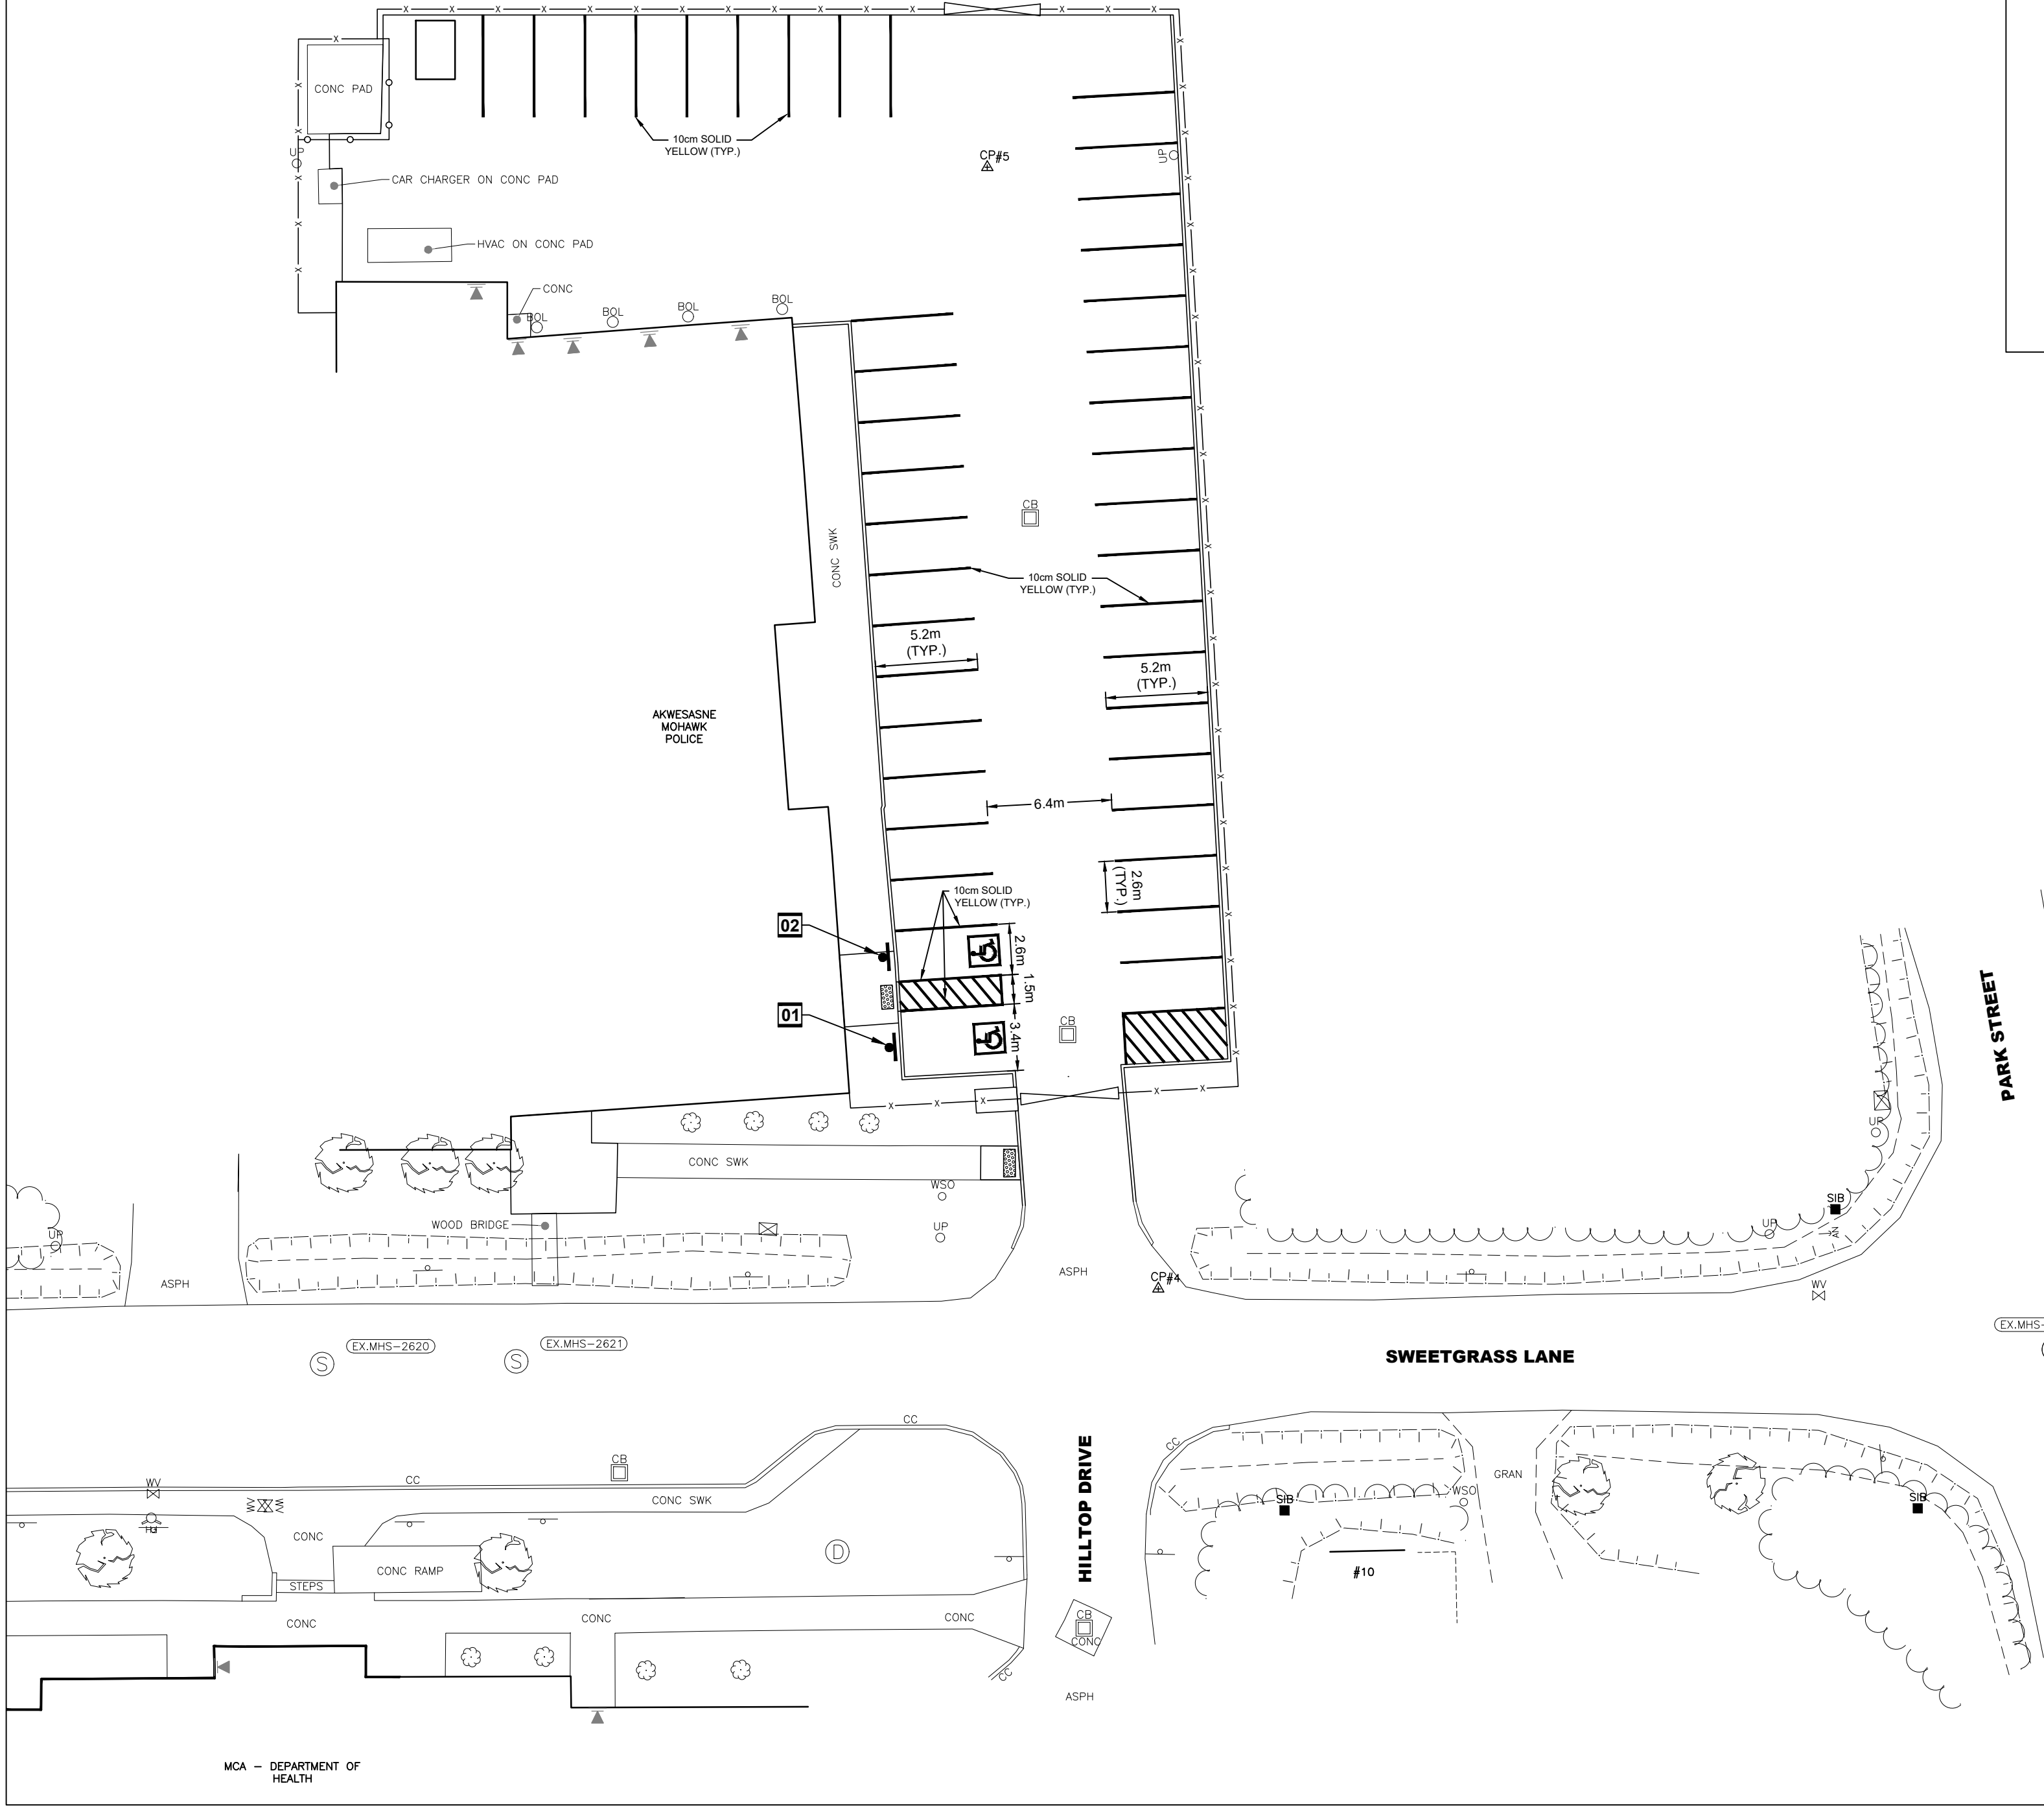


Figure 26: Accessible Parking Vertical Signage

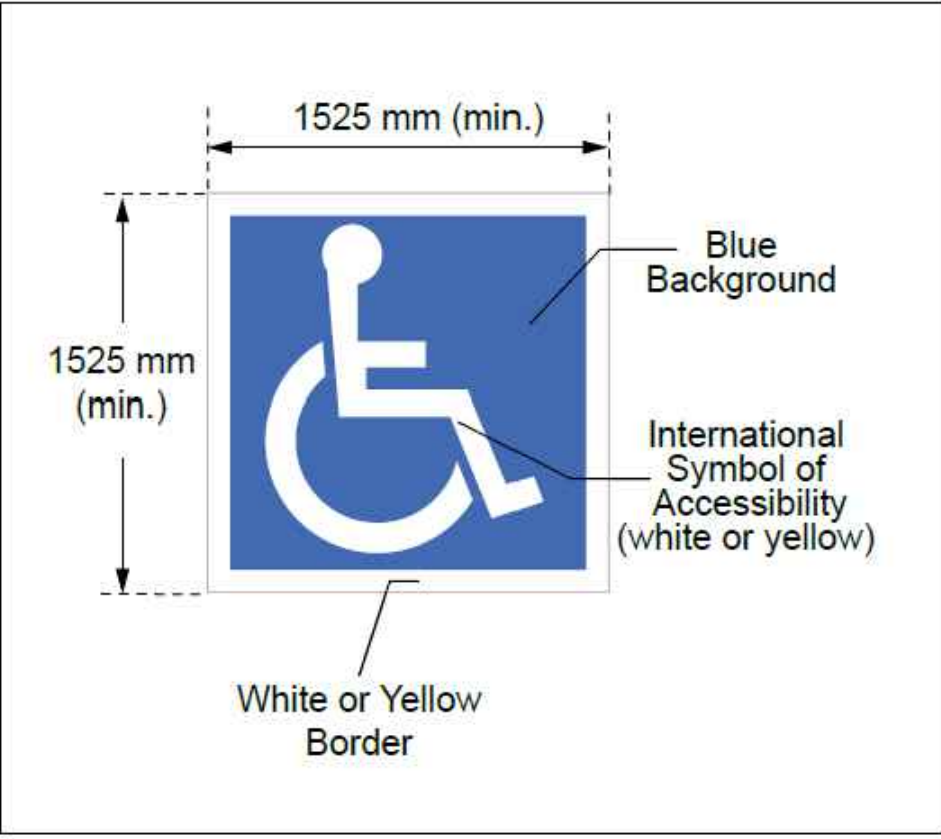


Figure 27: Accessible Parking Pavement Marking

DRAWING NOTES

- 01 INSTALL AODA TYPE A SIGN AS PER FIGURE 26 ON THIS DRAWING. PROVIDE POST AND SIGN.
- 02 INSTALL AODA TYPE B SIGN AS PER FIGURE 26 ON THIS DRAWING. PROVIDE POST AND SIGN.

CLIENT LOGO



KEY PLAN (NTS)




DISCLAIMER NOTES

- THE CONTRACTOR SHALL BE SOLELY RESPONSIBLE FOR ISSUES/PROBLEMS WHICH MAY OCCUR AS A RESULT OF A FAILURE TO FOLLOW THESE PLANS, SPECIFICATIONS AND THE DESIGN INTENT THEY CONVEY.
- WHERE THERE ARE ALLEGED ERRORS, OMISSIONS, INCONSISTENCIES OR AMBIGUITIES PRESENT IN THE CONTRACT DOCUMENTS, THE CONTRACTOR MUST SEEK CLARIFICATION FROM JP2G. ANY COSTS OR SCHEDULE DELAYS WHICH RESULT AS A FAILURE TO CONTACT JP2G FOR DIRECTION SHALL BE SOLELY THE RESPONSIBILITY OF THE CONTRACTOR.
- DO NOT SCALE DRAWINGS. REFER ANY DIMENSIONAL CLARIFICATIONS AND/OR POSSIBLE TRADE INTERFERENCE/CONFLICTS TO JP2G FOR CLARIFICATION PRIOR TO COMMENCEMENT OF THE WORK.
- THE CONTRACTOR SHALL BE RESPONSIBLE FOR ALL COORDINATION WITH SUBTRADES AND SHALL ADDRESS CONSTRUCTION TEAM COORDINATION ITEMS PRIOR TO ISSUING REQUESTS FOR INFORMATION FROM JP2G.
- THE POSITION OF POLE LINES, CONDUITS, WATERMANS, SEWERS AND OTHER UNDERGROUND AND OVERGROUND UTILITIES AND STRUCTURES IS NOT NECESSARILY SHOWN ON THE CONTRACT DRAWING, AND, WHERE SHOWN, THE ACCURACY OF THE POSITION OF SUCH UTILITIES AND STRUCTURES IS NOT GUARANTEED. BEFORE STARTING WORK, THE CONTRACTOR SHALL INFORM THEMSELVES OF THE EXACT LOCATION OF ALL SUCH UTILITIES AND STRUCTURES, AND SHALL ASSUME ALL LIABILITY FOR DAMAGE TO THEM.

3	2026-09-17	NC	TENDER
2	2026-08-21	AS	66% DETAIL DESIGN
1	2026-07-31	AS	PRELIMINARY DESIGN

No.	YYYY-MM-DD	BY	DESCRIPTION
-----	------------	----	-------------

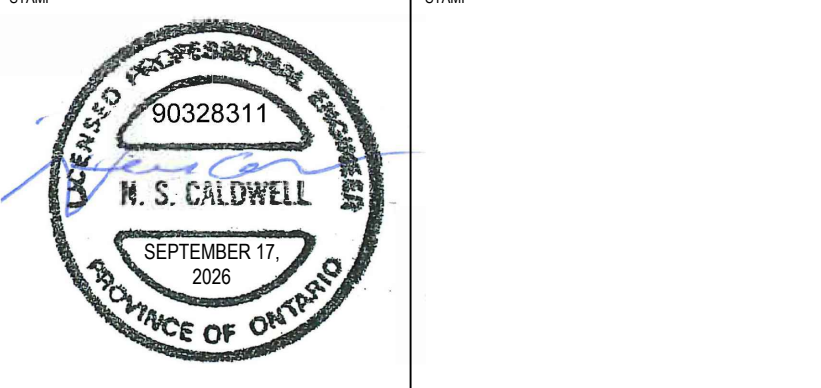

PROJECT

MOHAWK COUNCIL OF AKWESASNE
ST. REGIS POLICE STATION SITE UPGRADES

73 SWEETGRASS LANE, ST. REGIS, QC

DRAWING

LANE MARKINGS AND SIGNS





J2 Jp2g Consultants Inc.
ENGINEERS • PLANNERS • PROJECT MANAGERS

1150 MORRISON DRIVE, SUITE 410, OTTAWA, ON K2H 6S9
T: 613-628-7800
OTTAWA@JP2G.COM

JP2g PROJECT No.: 24-5090F

CLIENT No.:	
DRAFTED:	LAUBERTIN
DESIGNED:	LAUBERTIN
REVIEWED:	A.SAMMOUR
APPROVED:	N.CALDWELL

SCALE	1:250	SHEET #	C4
0 m	2 4 6 10 m		

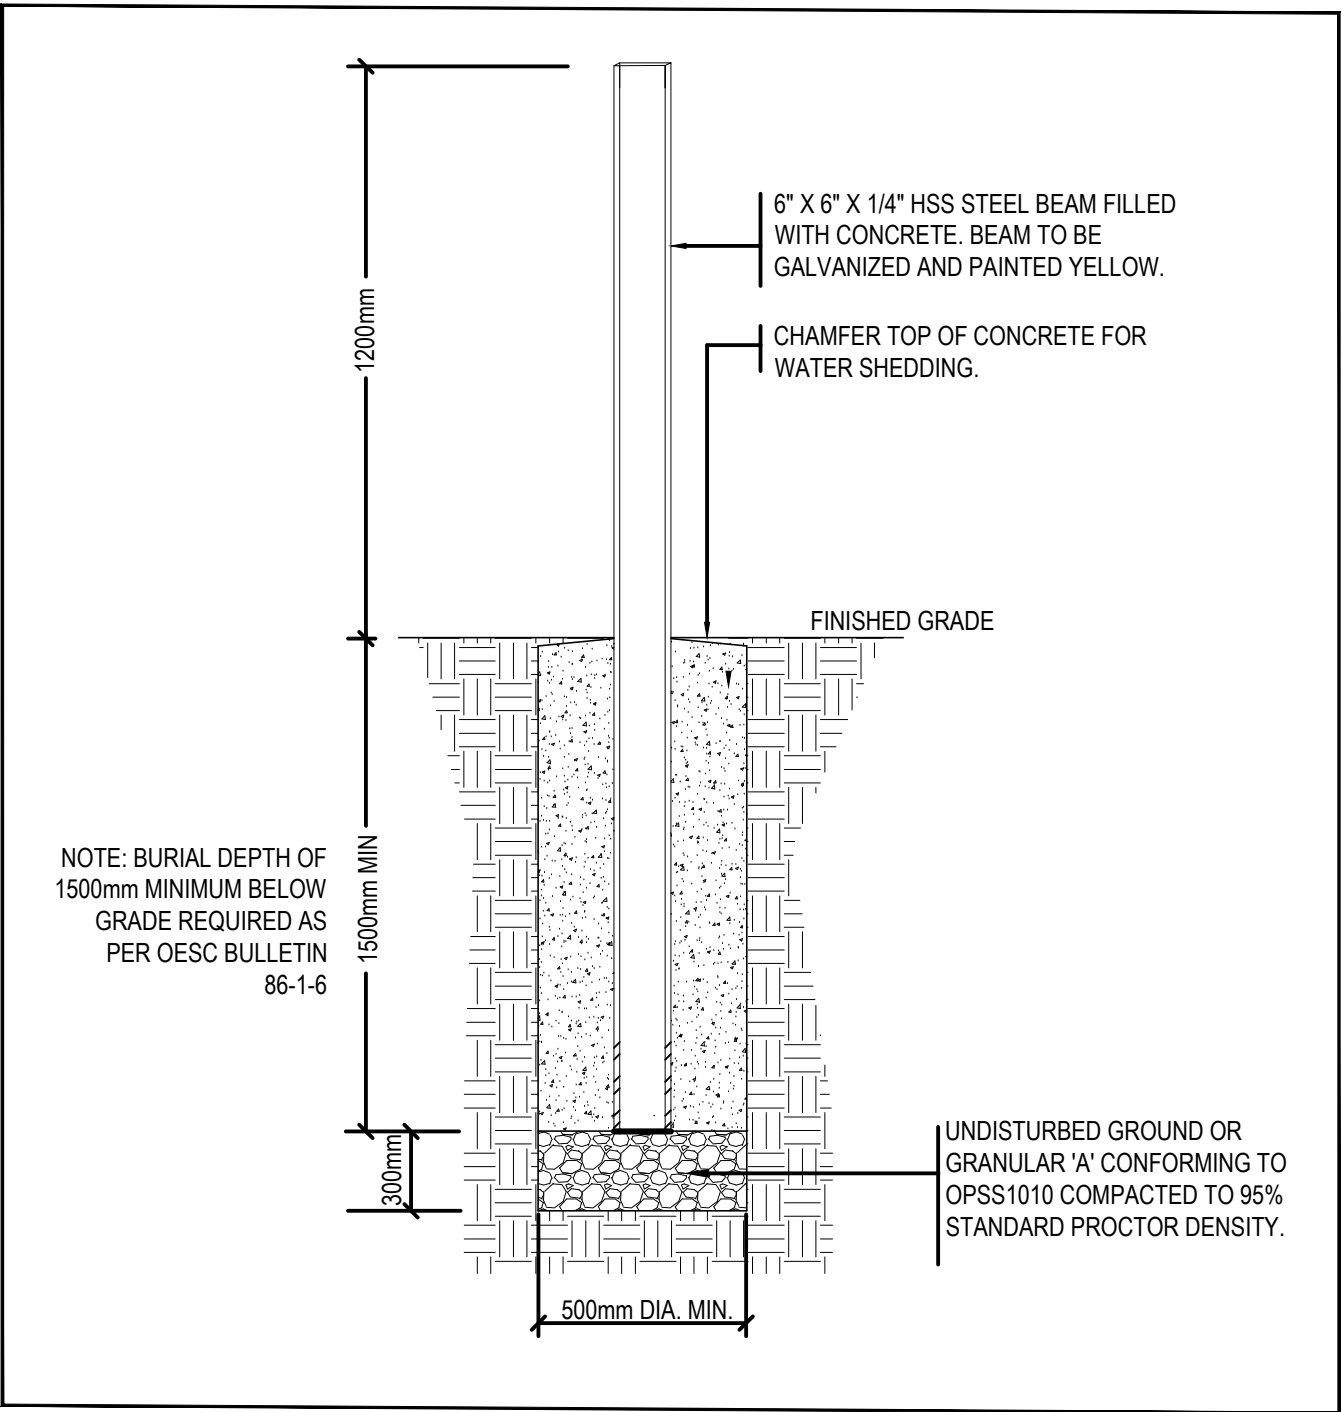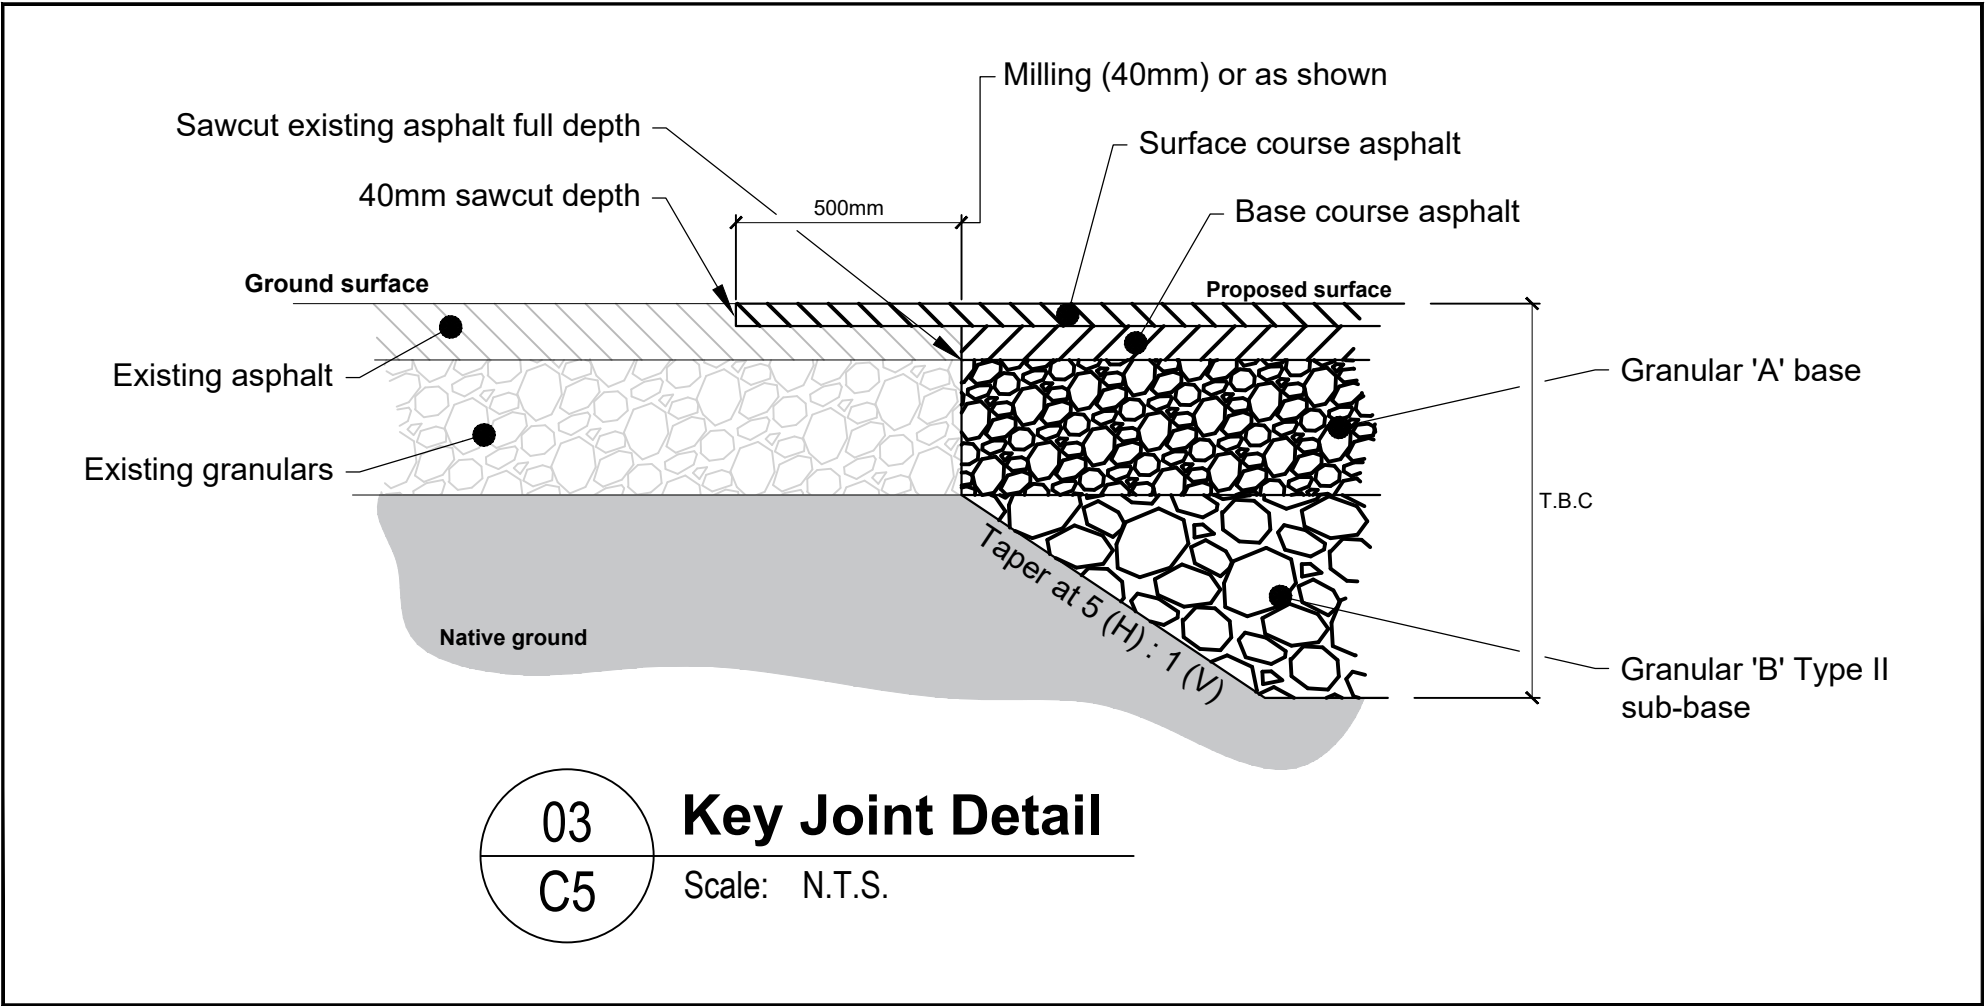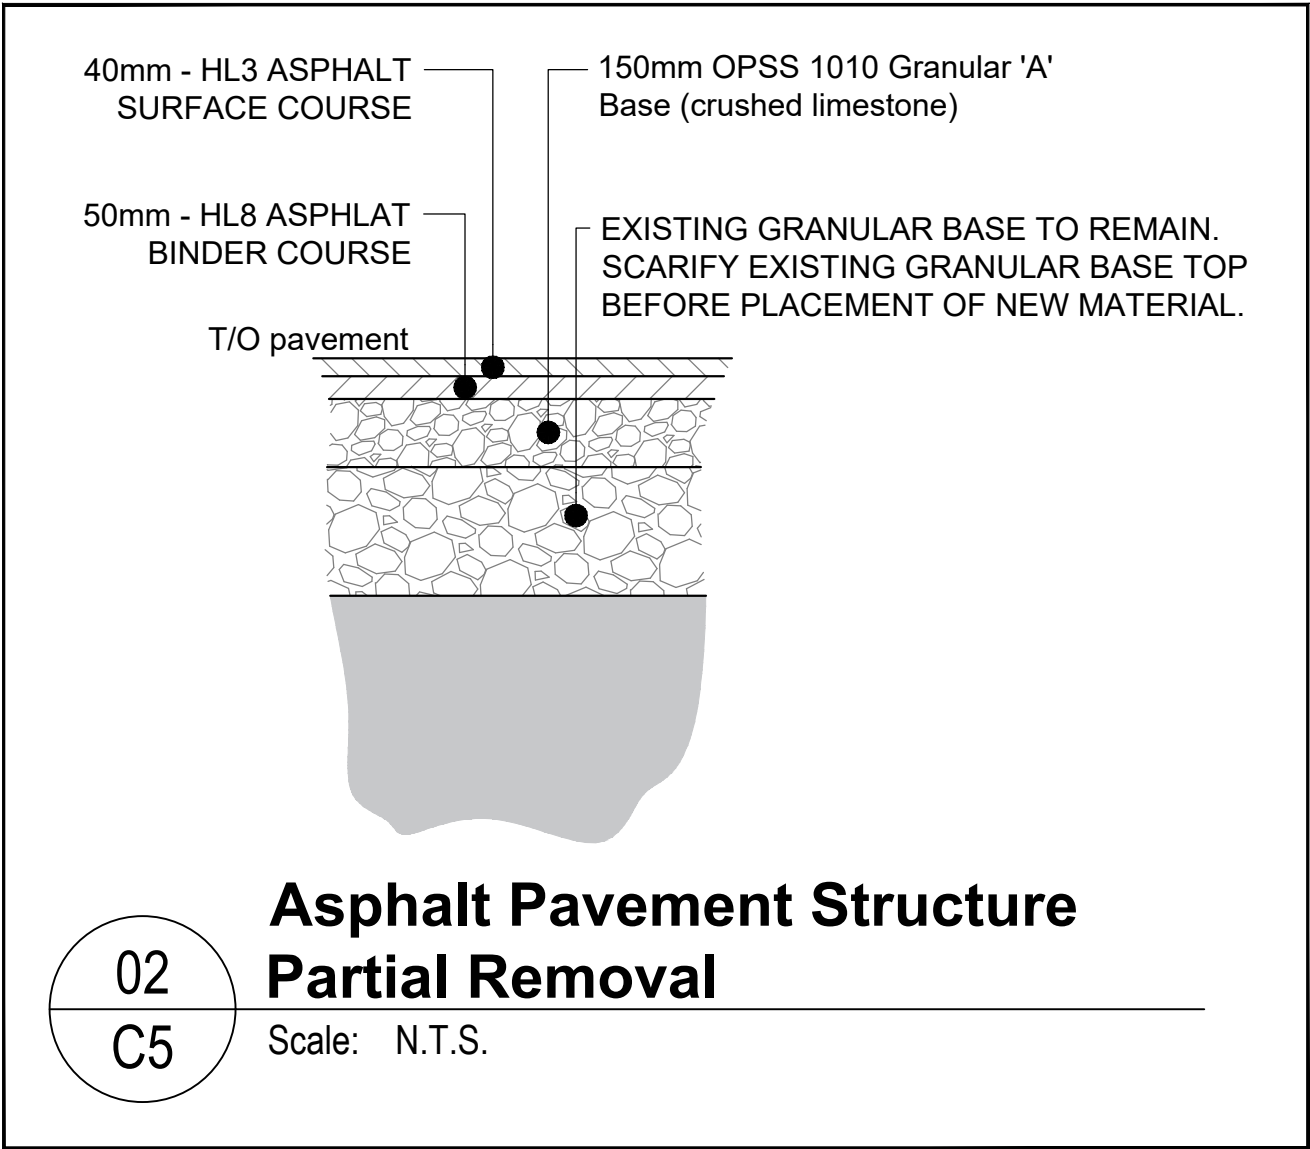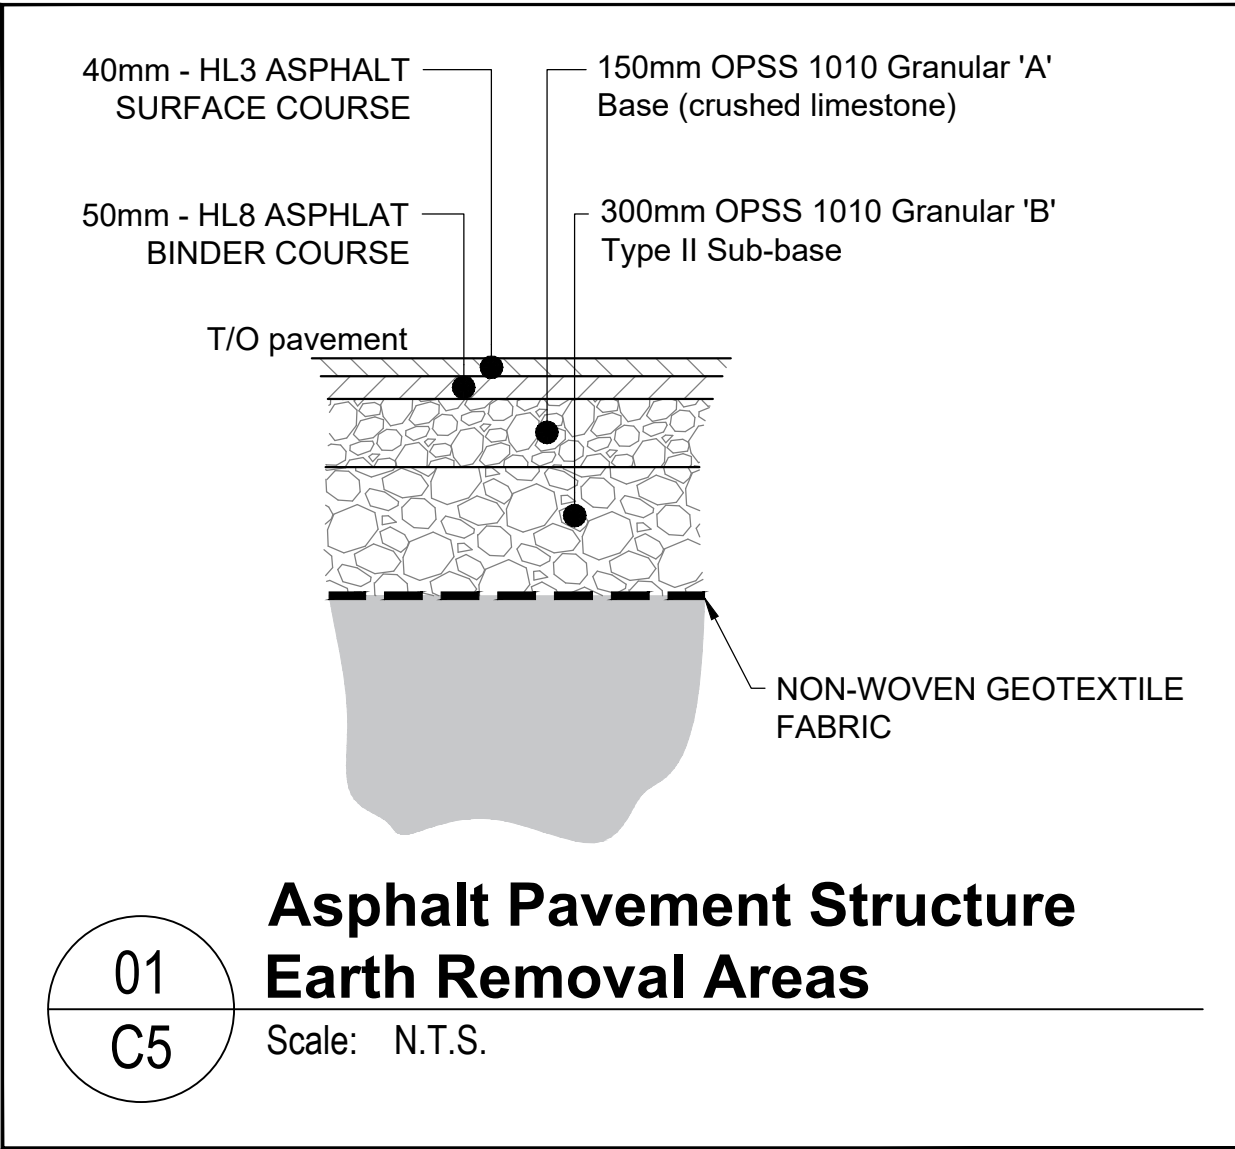

CLIENT LOGO

KEY PLAN (NTS)

DISCLAIMER NOTES

1. THE CONTRACTOR SHALL BE SOLELY RESPONSIBLE FOR ISSUES/PROBLEMS WHICH MAY OCCUR AS A RESULT OF A FAILURE TO FOLLOW THESE PLANS, SPECIFICATIONS AND THE DESIGN INTENT THEY CONVEY.

2. WHERE THERE ARE ALLEGED ERRORS, OMISSIONS, INCONSISTENCIES OR AMBIGUITIES PRESENT IN THE CONTRACT DOCUMENTS, THE CONTRACTOR MUST SEEK CLARIFICATION FROM JP2G. ANY COSTS OR SCHEDULE DELAYS WHICH RESULT AS A FAILURE TO CONTACT JP2G FOR DIRECTION SHALL BE SOLELY THE RESPONSIBILITY OF THE CONTRACTOR.

3. DO NOT SCALE DRAWINGS. REFER ANY DIMENSIONAL CLARIFICATIONS AND/OR POSSIBLE TRADE INTERFERENCE/CONFLICTS TO JP2G FOR CLARIFICATION PRIOR TO COMMENCEMENT OF THE WORK.

4. THE CONTRACTOR SHALL BE RESPONSIBLE FOR ALL COORDINATION WITH SUBTRADES AND SHALL ADDRESS CONSTRUCTION TEAM COORDINATION TIME PRIOR TO ISSUING REQUESTS FOR INFORMATION FROM JP2G.

5. THE POSITION OF POLE LINES, CONDUITS, WATERMANS, SEWERS AND OTHER UNDERGROUND AND OVERGROUND UTILITIES AND STRUCTURES IS NOT NECESSARILY SHOWN ON THE CONTRACT DRAWING, AND, WHERE SHOWN, THE ACCURACY OF THE POSITION OF SUCH UTILITIES AND STRUCTURES IS NOT GUARANTEED. BEFORE STARTING WORK, THE CONTRACTOR SHALL INFORM THEMSELVES OF THE EXACT LOCATION OF ALL SUCH UTILITIES AND STRUCTURES, AND SHALL ASSUME ALL LIABILITY FOR DAMAGE TO THEM.

3	2026-09-17	NC	TENDER
2	2026-08-21	AS	66% DETAIL DESIGN
1	2026-07-31	AS	PRELIMINARY DESIGN
No.	YYYY-MM-DD	BY	DESCRIPTION

STAMP

STAMP

PROJECT

MOHAWK COUNCIL OF AKWESASNE
ST. REGIS POLICE STATION SITE UPGRADES

73 SWEETGRASS LANE, ST. REGIS, QC

DRAWING

DETAILS I

Jp2g Consultants Inc.
ENGINEERS • PLANNERS • PROJECT MANAGERS

1150 MORRISON DRIVE, SUITE 410, OTTAWA, ON K2H 6S9
T: 613-628-7800
OTTAWA@JP2G.COM

Jp2g PROJECT No.: 24-5090F

NORTH

CLIENT No.:

DRAFTED: LAUBERTIN

DESIGNED: LAUBERTIN







REVIEWED: A.SAMMOUR

APPROVED: N.CALDWELL

SCALE

SHEET #

C5

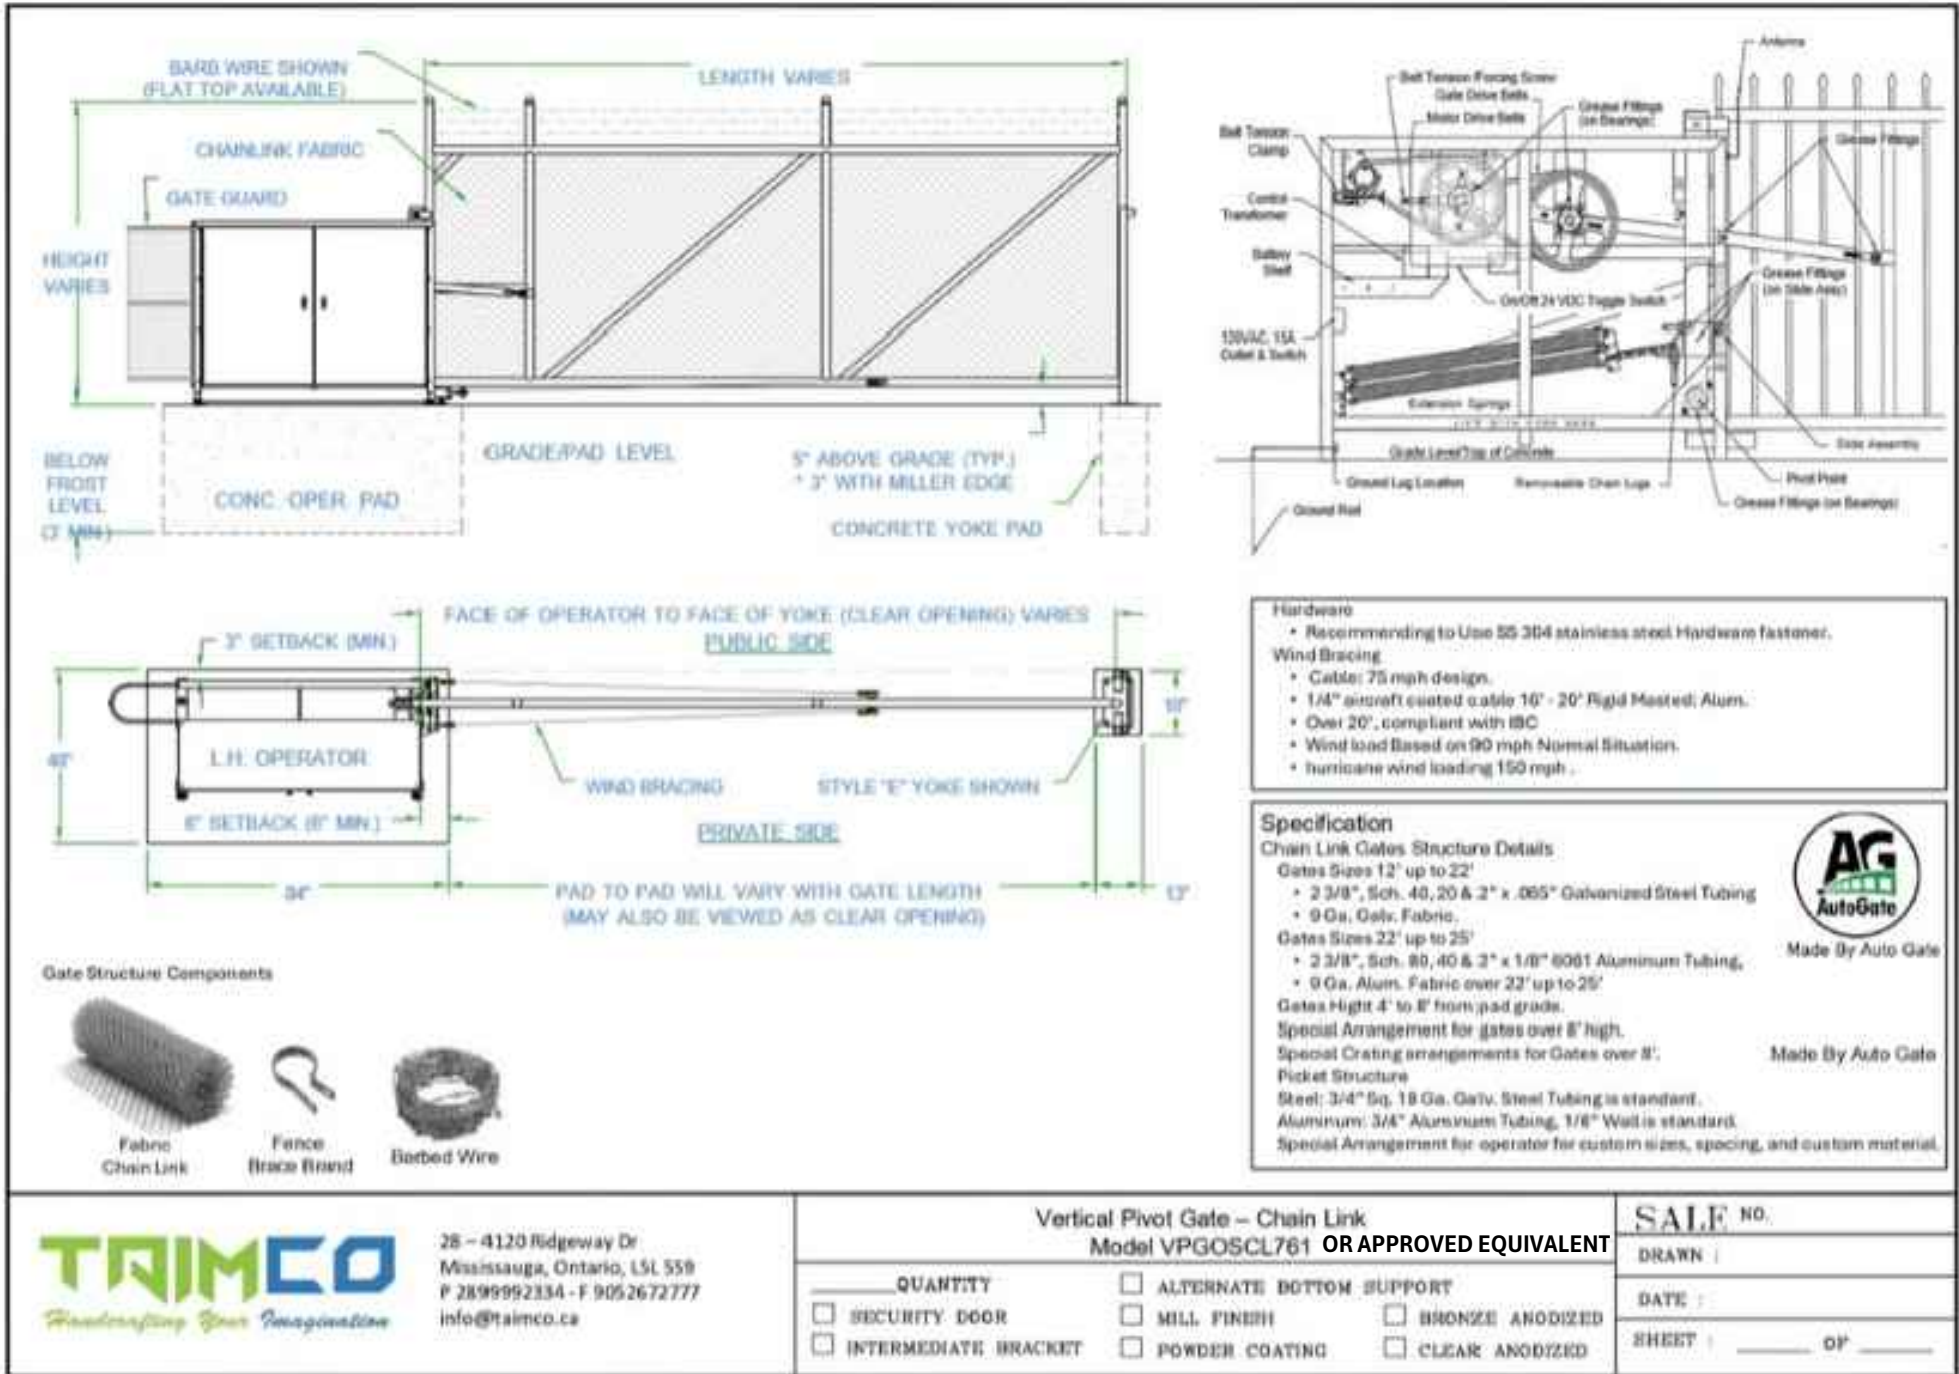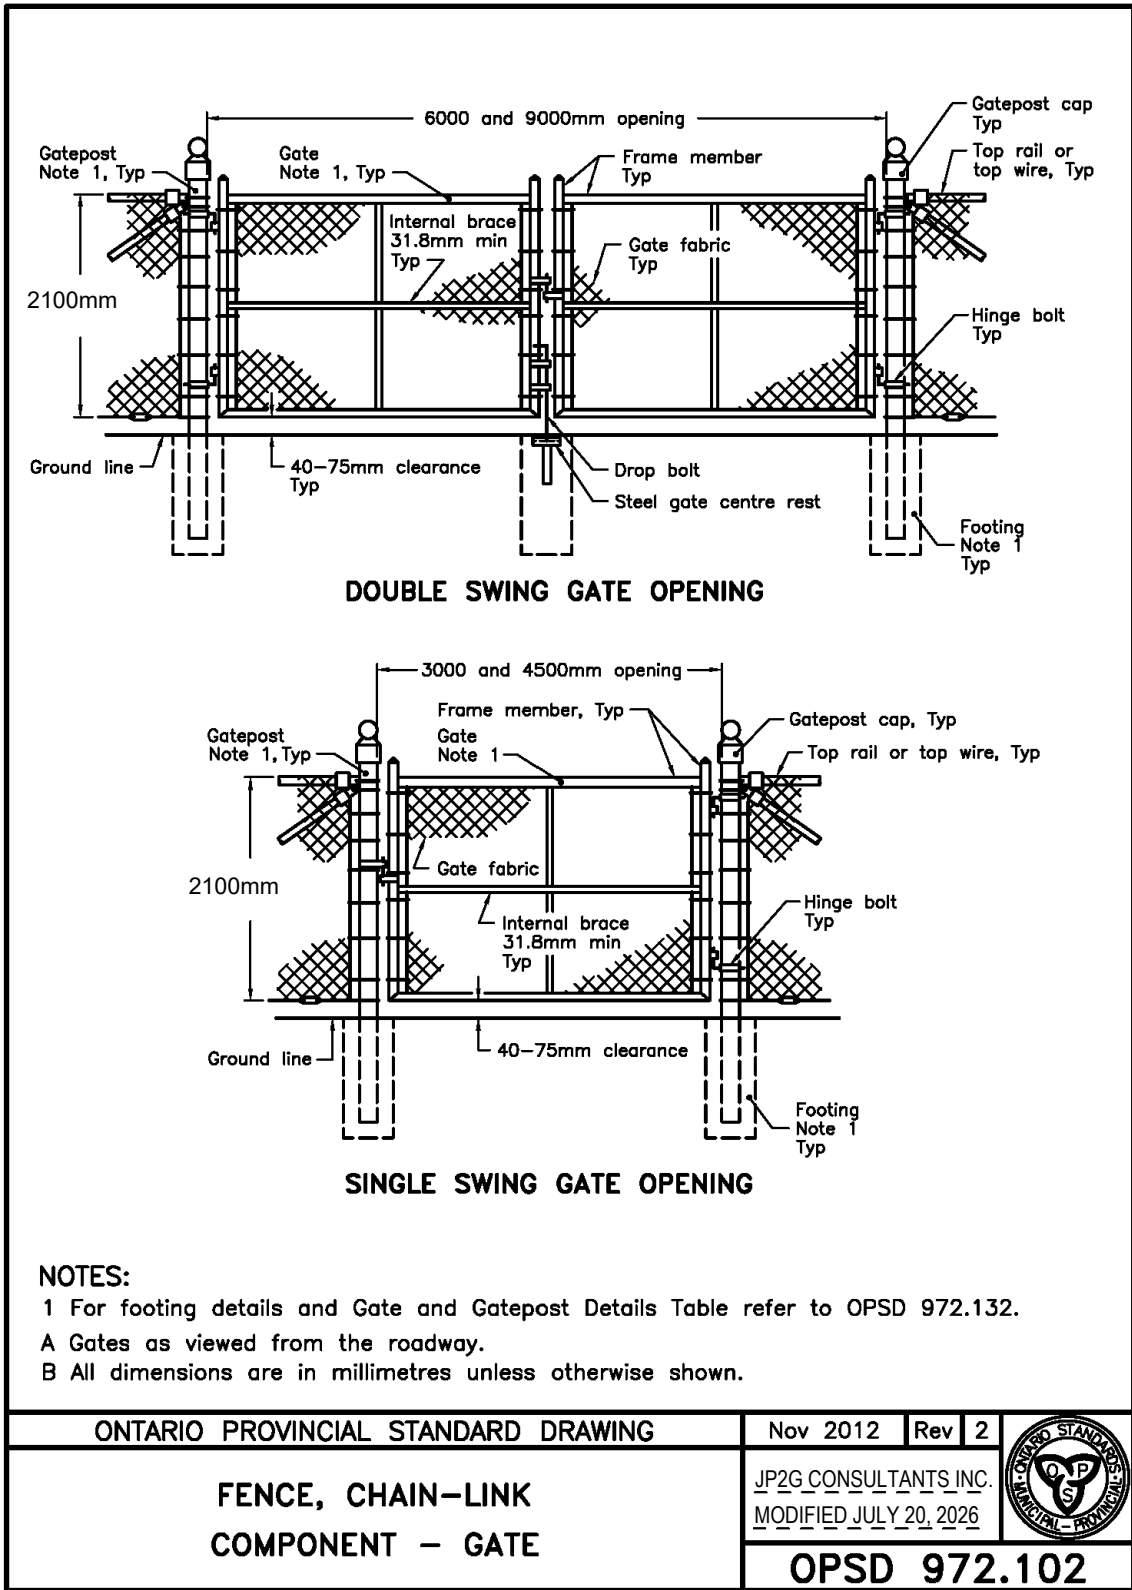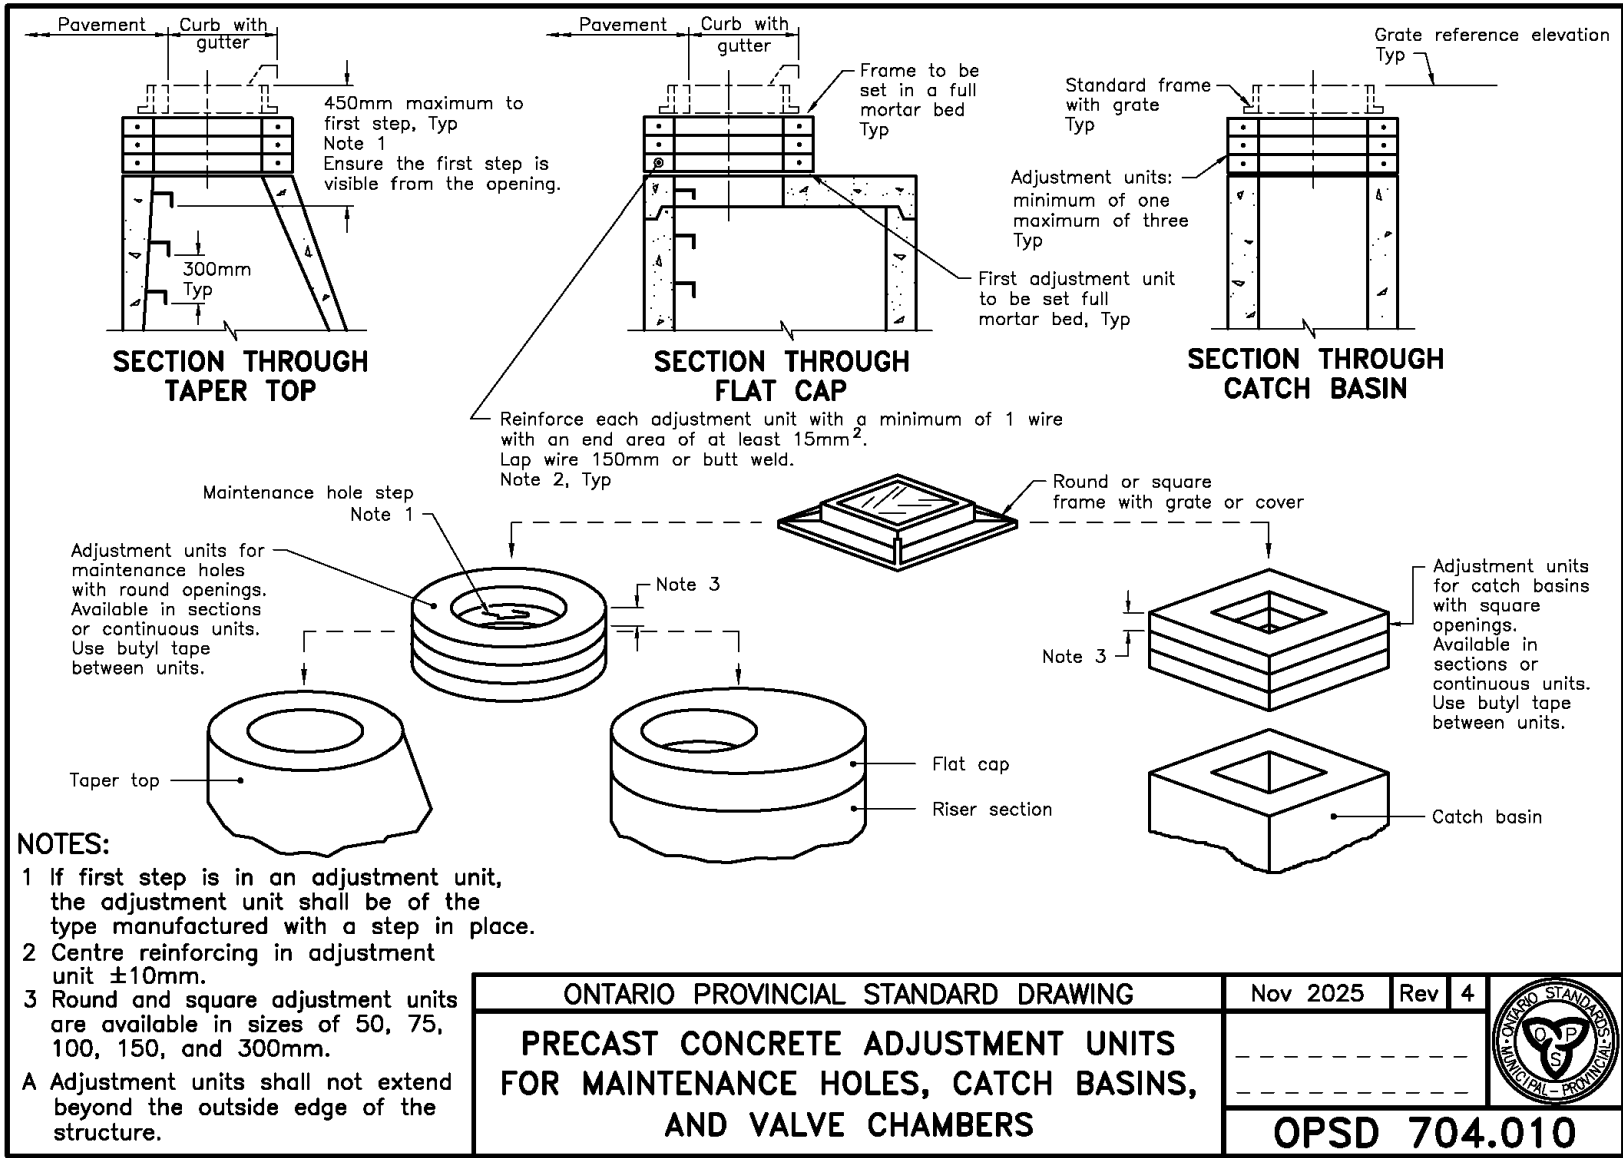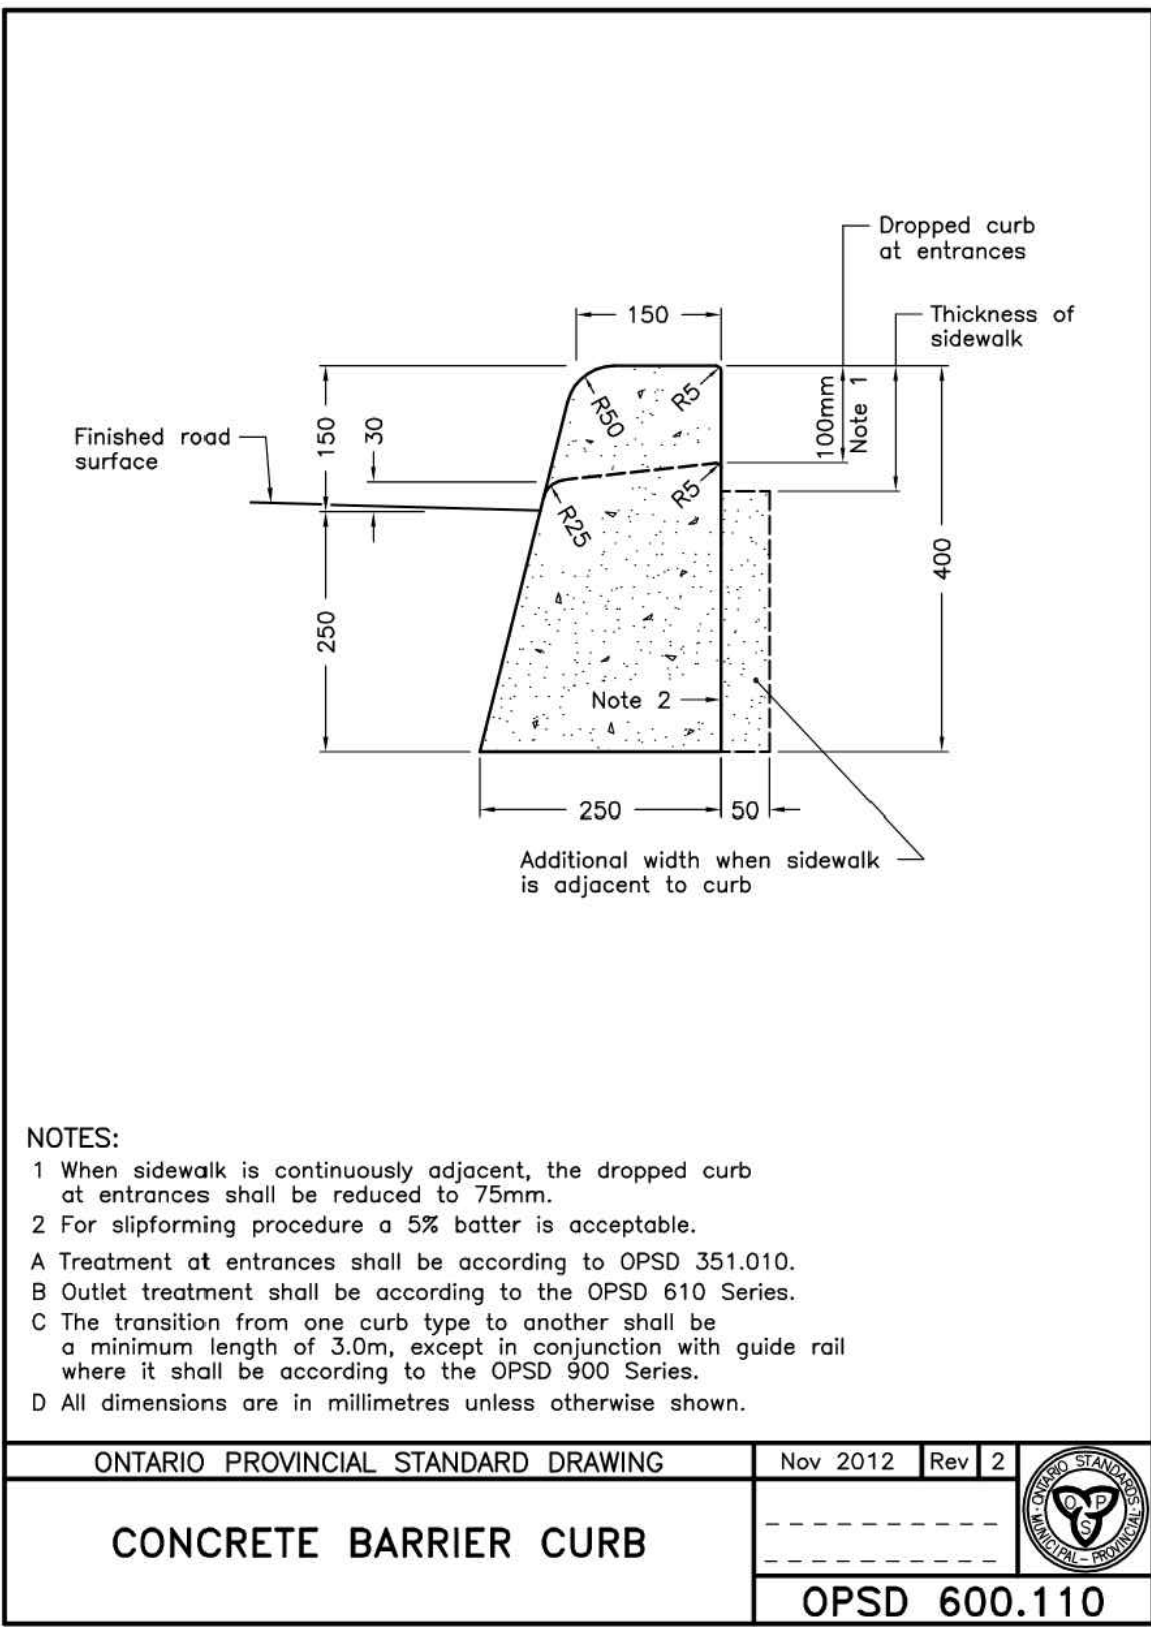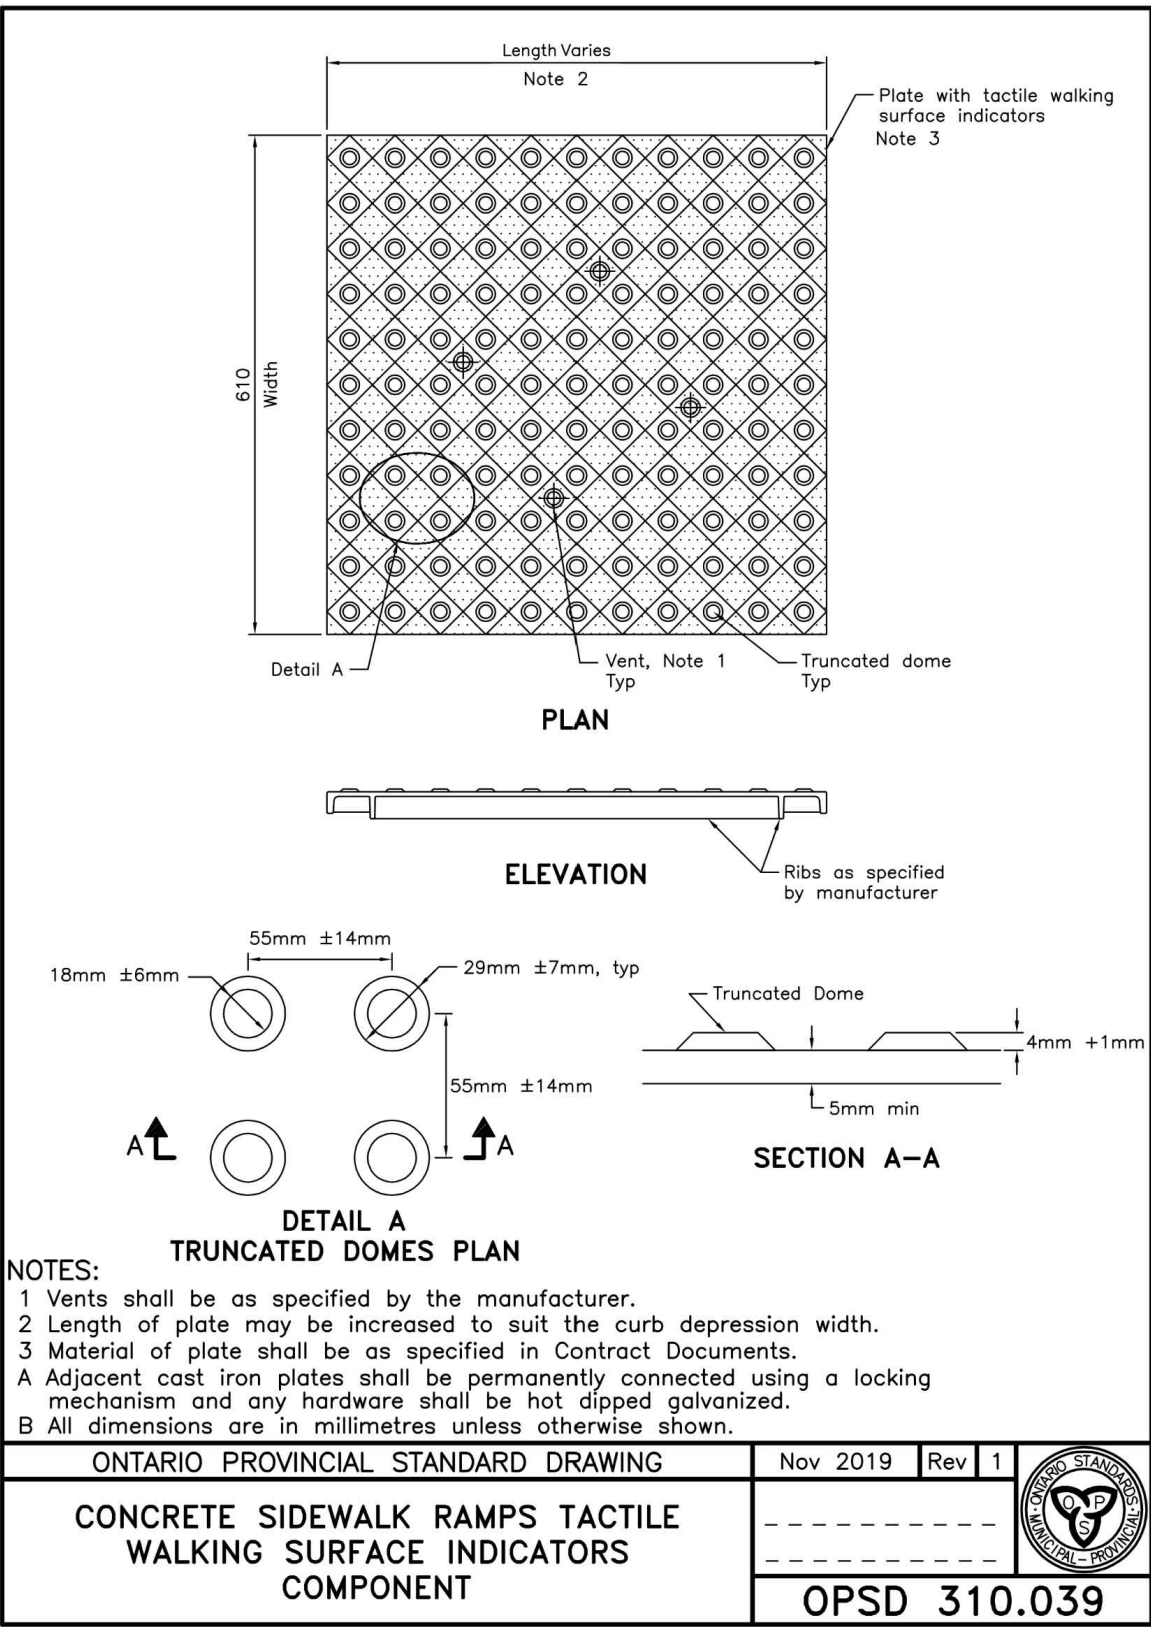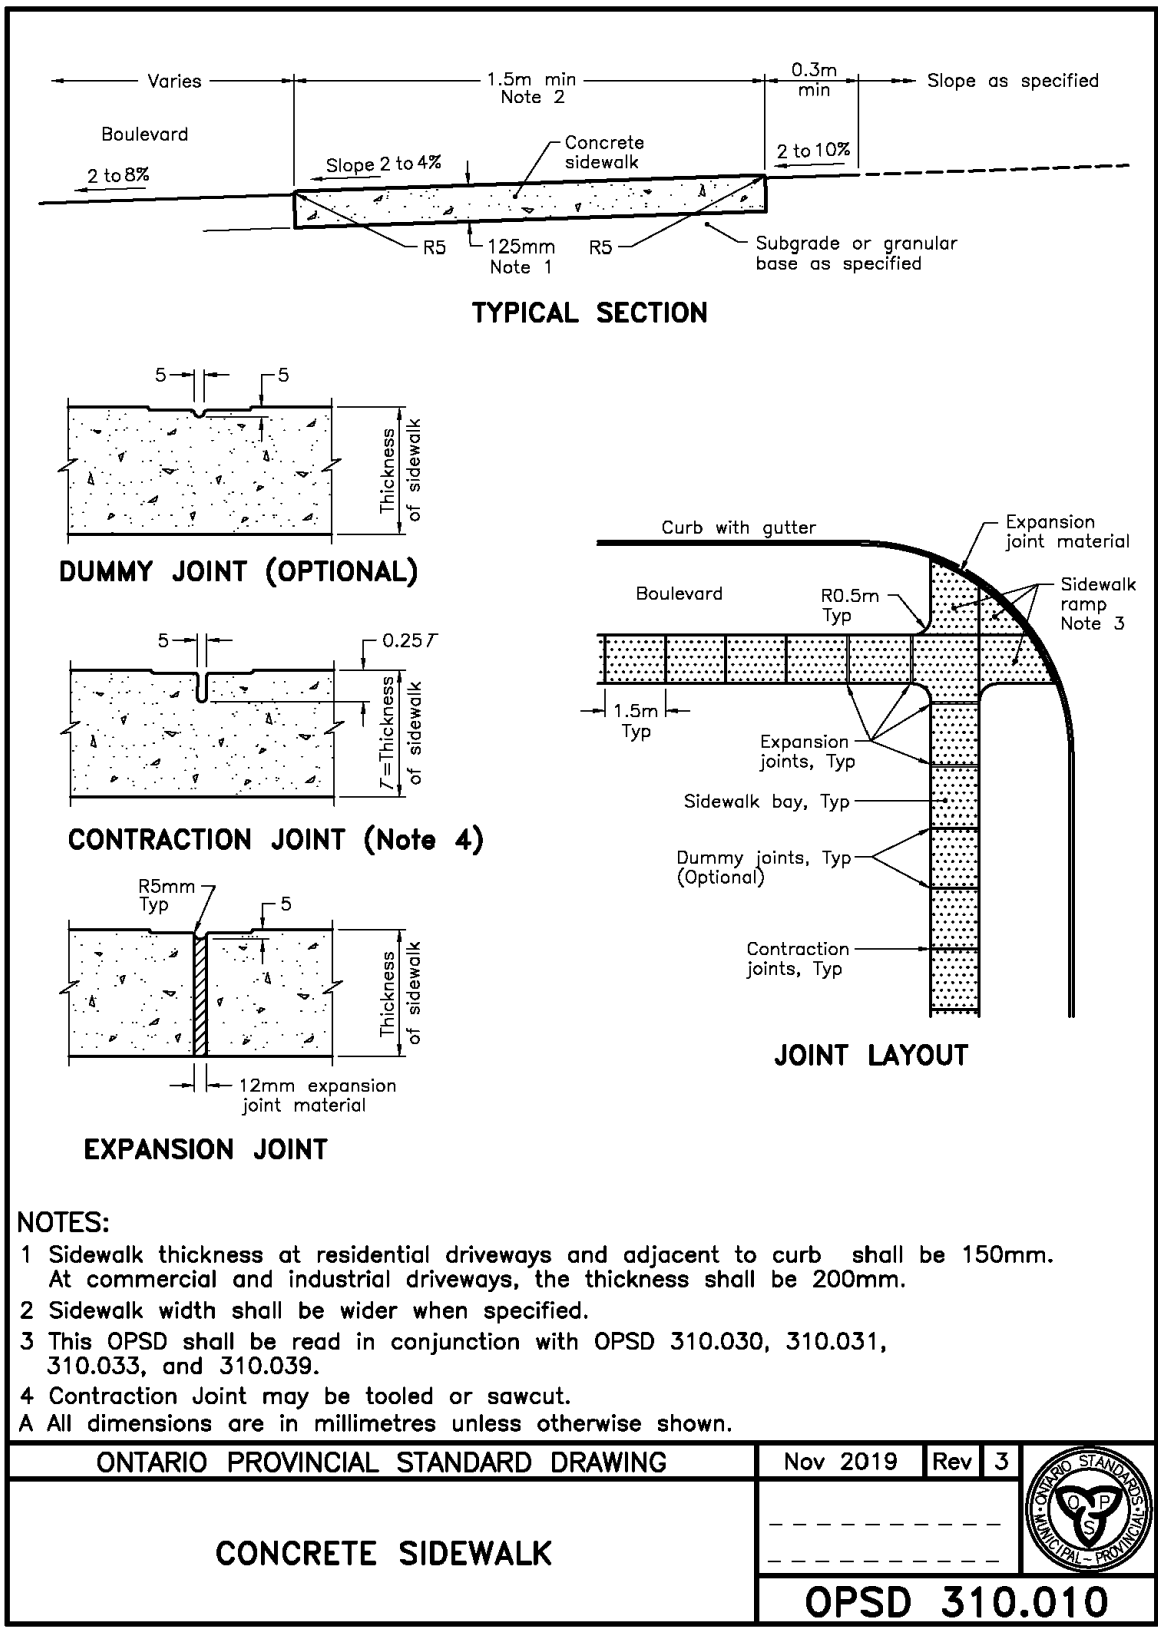

CLIENT LOGO

MOHAWK COUNCIL OF AKWESASNE

KEYPLAN (NTS)

DISCLAIMER NOTES

1. THE CONTRACTOR SHALL BE SOLELY RESPONSIBLE FOR ISSUES/PROBLEMS WHICH MAY OCCUR AS A RESULT OF A FAILURE TO FOLLOW THESE PLANS, SPECIFICATIONS AND THE DESIGN INTENT THEY CONVEY.
2. WHERE THERE ARE ALLEGED ERRORS, OMISSIONS, INCONSISTENCIES OR AMBIGUITIES PRESENT IN THE CONTRACT DOCUMENTS, THE CONTRACTOR MUST SEEK CLARIFICATION FROM JP2G. ANY COSTS OR SCHEDULE DELAYS WHICH RESULT AS A FAILURE TO CONTACT JP2G FOR CLARIFICATION SHALL BE SOLELY THE RESPONSIBILITY OF THE CONTRACTOR.
3. DO NOT SCALE DRAWINGS. REFER ANY DIMENSIONAL CLARIFICATIONS AND/OR POSSIBLE TRADE INTERFERENCE/CONFLICTS TO JP2G FOR CLARIFICATION PRIOR TO COMMENCEMENT OF THE WORK.
4. THE CONTRACTOR SHALL BE RESPONSIBLE FOR ALL COORDINATION WITH SUBTRADES AND SHALL ADDRESS CONSTRUCTION TEAM COORDINATION TIME PRIOR TO ISSUING REQUESTS FOR INFORMATION FROM JP2G.
5. THE POSITION OF POLE LINES, CONDUITS, WATERMANS, SEWERS AND OTHER UNDERGROUND AND OVERGROUND UTILITIES AND STRUCTURES IS NOT NECESSARILY SHOWN ON THE CONTRACT DRAWING, AND WHERE SHOWN, THE ACCURACY OF THE POSITION OF SUCH UTILITIES AND STRUCTURES IS NOT GUARANTEED. BEFORE STARTING WORK, THE CONTRACTOR SHALL INFORM THEMSELVES OF THE EXACT LOCATION OF ALL SUCH UTILITIES AND STRUCTURES, AND SHALL ASSUME ALL LIABILITY FOR DAMAGE TO THEM.


1	2026-09-17	NC	TENDER
No.	YYYY-MM-DD	BY	DESCRIPTION
STAMP			
STAMP			
PROJECT			
MOHAWK COUNCIL OF AKWESASNE ST. REGIS POLICE STATION SITE UPGRADES			
73 SWEETGRASS LANE, ST. REGIS, QC			
DRAWING			
DETAILS II			
Jp2g Consultants Inc. ENGINEERS • PLANNERS • PROJECT MANAGERS			
1150 MORRISON DRIVE, SUITE 410, OTTAWA, ON K2H 6S9 T: 613-628-7800 OTTAWA@JP2G.COM			
Jp2g PROJECT No.: 24-5090F			
NORTH		CLIENT No.:	
TRUE NORTH		DRAFTED: LAUBERTIN	
		DESIGNED: LAUBERTIN	
		REVIEWED: A.SAMMOUR	
		APPROVED: N.CALDWELL	
SCALE		SHEET #	
0m 2 4 6 8 10m		C6	

DRAWINGS LIST	
E1	ELECTRICAL DETAILS, LEGENDS AND DRAWING LIST
E2	ELECTRICAL DEMOLITION AND NEW WORK

ABBREVIATIONS LEGEND	
ABBREVIATION	DESCRIPTION
(N)	INDICATES NEW DEVICE TO BE PROVIDED
(E)	INDICATES EXISTING DEVICE TO REMAIN
CW	COMPLETE WITH
WP	WEATHERPROOF
N.T.S.	NOT TO SCALE

ELECTRICAL LEGEND - LINE TYPES	
	NEW ITEM TO BE PROVIDED
	NEW UNDERGROUND POWER WORK TO BE COMPLETED
	NEW UNDERGROUND SECURITY WORK TO BE COMPLETED
	EXISTING ITEM TO REMAIN
	FENCE

ELECTRICAL SYMBOLS LEGEND	
SYMBOL	DESCRIPTION
	SURFACE MOUNTED ELECTRICAL PANEL
	PULL BOX
	CONDUIT UP

 

1. TRENCH AND DUCTS TO BE INSPECTED PRIOR TO SAND FILL BEING PLACED.
2. MAKE PROVISIONS FOR WORKING IN WET SANDY TERRAIN.
3. DUCT JOINTS TO BE GLUED USING AN APPROVED PVC SOLVENT, WHEN APPLICABLE.
4. ALL DUCTS MUST BE CLEANED AND RODDED, AND A NYLON ROPE TO BE LEFT IN EACH DUCT.
5. GRANULAR 'A' BACKFILL TO BE COMPACTED TO 98% STANDARD PROCTOR DENSITY.

1 UNDERGROUND DIRECT BURIED 1 DUCT DETAIL
F1 SCALE: N.T.S.




1. TRENCH AND DUCTS TO BE INSPECTED PRIOR TO SAND FILL BEING PLACED.
2. MAKE PROVISIONS FOR WORKING IN WET AND SANDY TERRAIN.
3. DUCT JOINTS TO BE GLUED USING AN APPROVED PVC SOLVENT, WHEN APPLICABLE.
4. ALL DUCTS MUST BE CLEANED AND RODDED, AND A NYLON ROPE TO BE LEFT IN EACH DUCT.
5. GRANULAR 'A' BACKFILL TO BE COMPACTED TO 98% STANDARD PROCTOR DENSITY.
6. PROVIDE DUCT SPACERS TO MAINTAIN DISTANCES BETWEEN DUCTS.

2 UNDERGROUND DIRECT BURIED 2 DUCT DETAIL
F1 SCALE: N.T.S.



1. TRENCH AND DUCTS TO BE INSPECTED PRIOR TO SAND FILL BEING PLACED.
2. MAKE PROVISIONS FOR WORKING IN WENT AND SANDY TERRAIN.
3. DUCT JOINTS TO BE GLUED USING AN APPROVED PVC SOLVENT, WHEN APPLICABLE.
4. ALL DUCTS MUST BE CLEANED AND RODDED, AND A NYLON ROPE TO BE LEFT IN EACH DUCT.
5. GRANULAR 'A' BACKFILL TO BE COMPACTED TO 98% STANDARD PROCTOR DENSITY.
6. PROVIDE DUCT SPACERS TO MAINTAIN DISTANCES BETWEEN DUCTS.

3 UNDERGROUND DIRECT BURIED 3 DUCT DETAIL
F1 SCALE: N.T.S.

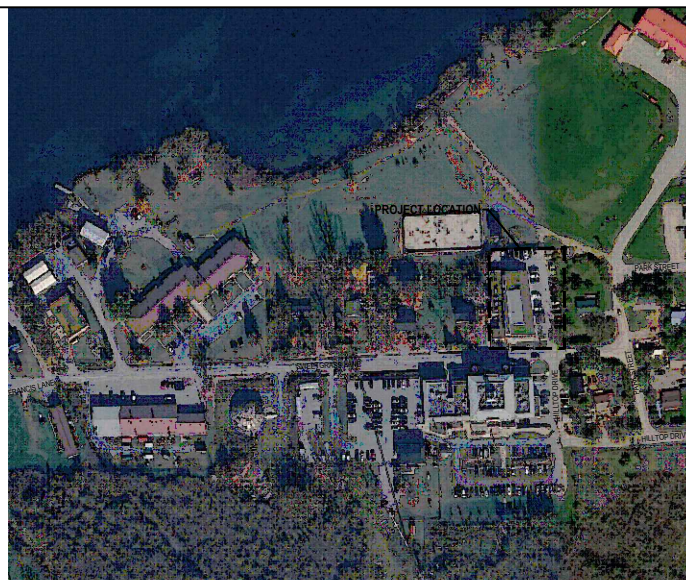

DISCLAIMER NOTE:

- 1 THE CONTRACTOR SHALL BE SOLELY RESPONSIBLE FOR ISSUES/PROBLEMS WHICH MAY OR MAYNOT AS A RESULT OF A FAILURE TO FOLLOW THESE TERMS, SPECIFICATIONS AND THE DESIGN INTENT THEY COVER.
- 2 WHEN THERE ARE OMISSIONS, ERRORS, OMISSIONS, INCONSISTENCIES OR AMBIGUITIES IN THE CONTRACT DOCUMENTS, THE CONTRACTOR SHALL BE RESPONSIBLE FOR IDENTIFYING THEM AND/OR SCHEDULE DELAYS WHICH WOULD RESULT AS A FAILURE TO CONTACT JGC FOR DIRECTION SHALL BE SOLELY THE RESPONSIBILITY OF THE CONTRACTOR.
- 3 DO NOT SCALE DRAWINGS. REFER ANY DIMENSIONAL, CLARIFICATION AND/OR POSSIBLE TRACE INTERFERENCE/CONFLICTS TO JGC FOR CLARIFICATION PRIOR TO COMMENCEMENT OF THE WORK.
- 4 THE CONTRACTOR SHALL BE RESPONSIBLE FOR ALL COORDINATION WITH SUBTRADEES AND SHALL ADDRESS CONTRACTOR TEAM COORDINATION ITEMS PRIOR TO ISSUING REQUESTS FOR INFORMATION FROM JGC.
- 5 THE POSITION OF POLE LINES, CONDUTTS, WATERSHEDS, SEWERS AND OTHER UNDERGROUND AND OVERGROUND UTILITIES IN THE DRAWINGS SHALL BE BASED ON THE CONTRACT DRAWING AND THE DATA SHOWN. THE ACCURACY OF THE POSITION OF SUCH UTILITIES AND STRUCTURES IS NOT GUARANTEED. BEFORE STARTING WORK, THE CONTRACTOR SHALL INFORM THEMSELVES OF THE EXACT LOCATION OF ALL SUCH UTILITIES AND STRUCTURES, AND SHALL ASSUME ALL LIABILITY FOR DAMAGE TO THEM.

3			
2			
1	2026-09-17	EY	ISSUED FOR TENDER
No.	YYYY-MM-DD	BY	DESCRIPTION




PROJECT

MOHAWK COUNCIL OF AKWESASNE
ST. REGIS POLICE STATION SITE UPGRADES


73 SWEETGRASS LANE, ST. REGIS, QC

DRAWING

ELECTRICAL DETAILS, LEGENDS AND DRAWING LIST

 

NORTH

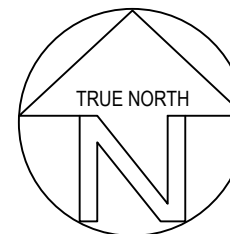

SCALE

SCALE AS SHOWN

CLIENT No.:

DRAFTED: EVELYN

APPROVED: N.CALDWELL

SHEET #

E1



SCALE	SHEET #
SCALE AS SHOWN	E2