


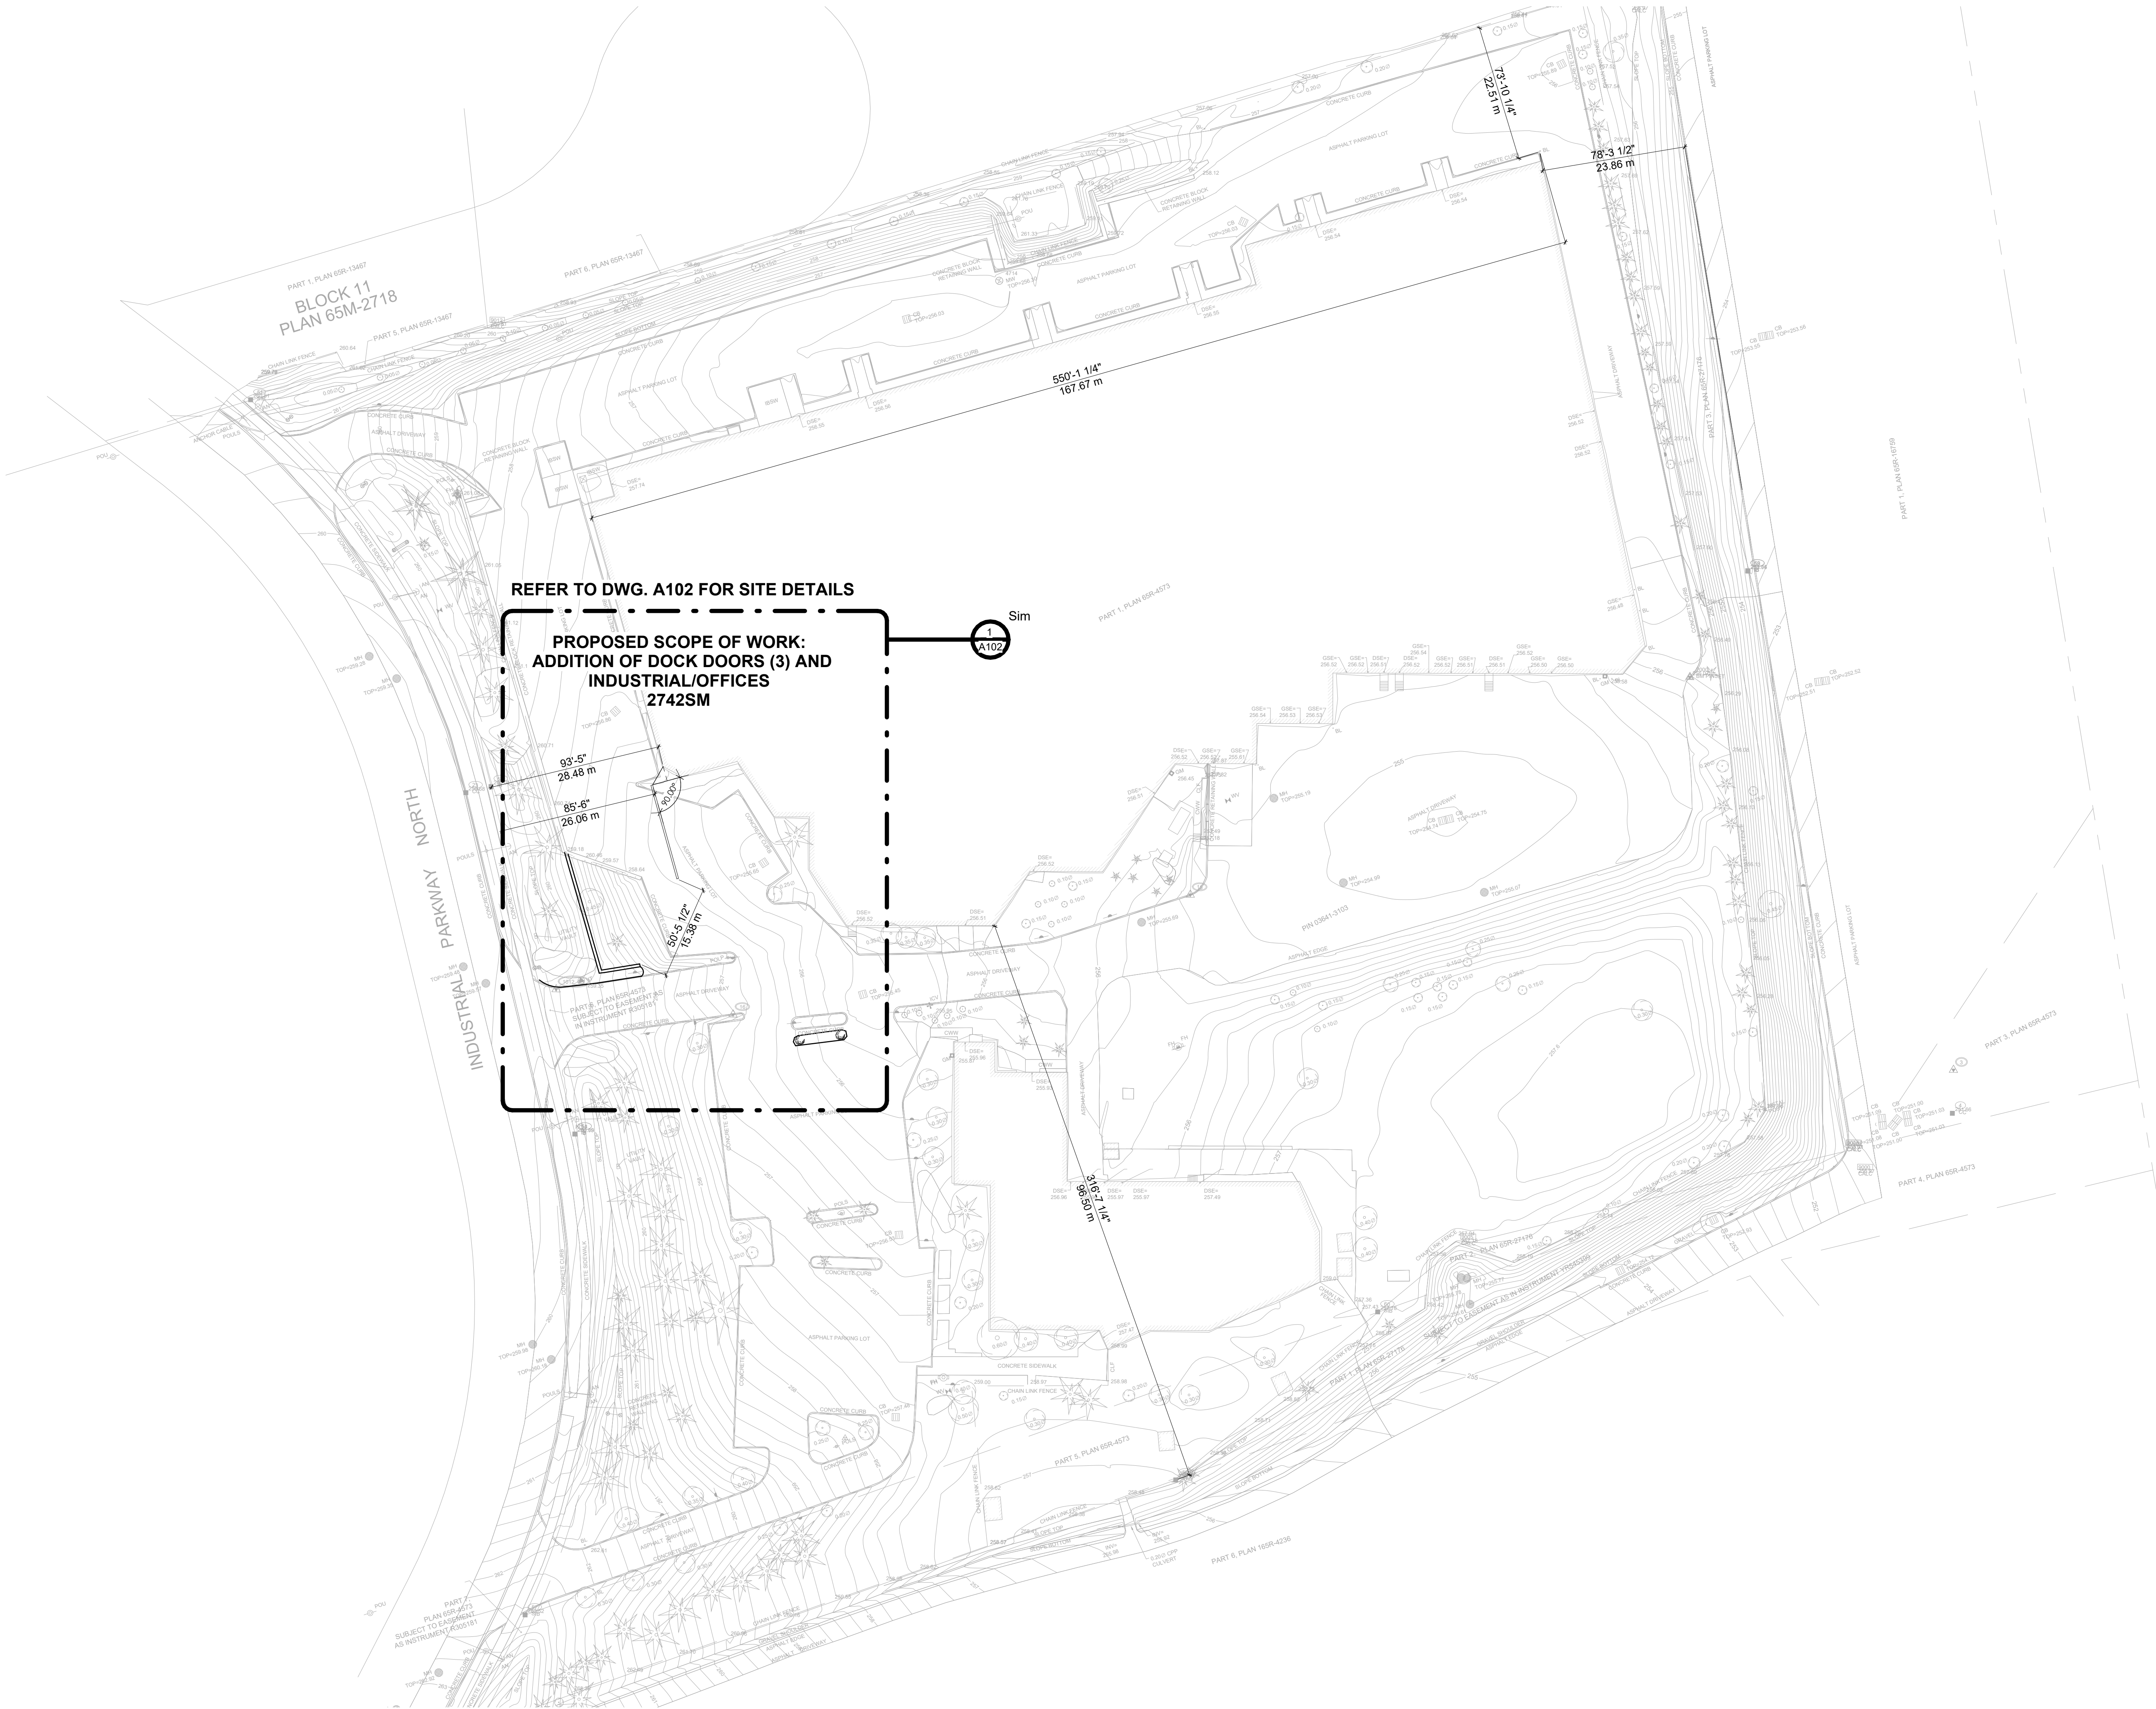

No.	Description	Date
8	ISSUED FOR SITE PLAN AMENDMENT(MINOR)	2024.10.03
7	ISSUED FOR COORD.	2024.08.22
6	ISSUED FOR COORD.	2024.08.21
1	CLIENT REVIEW	2024.01.16

IT IS THE RESPONSIBILITY OF THE APPROPRIATE CONTRACTOR TO CHECK AND VERIFY ALL DIMENSIONS ON SITE AND REPORT ALL ERRORS AND OR OMISSIONS TO THE ARCHITECT.


ALL CONTRACTORS MUST COMPLY WITH ALL PERTINENT CODES AND BY-LAWS.

DO NOT SCALE DRAWINGS.


THIS DRAWING MAY NOT BE USED FOR CONSTRUCTION UNTIL SIGNED.

COPYRIGHT RESERVED.

CSPACE
ARCHITECTURE

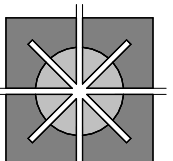

58-8841 GEORGE BOLTON PKWY, BOLTON, ON L7E 2X8
T: 647.588.1784 E: info@cspace.ca

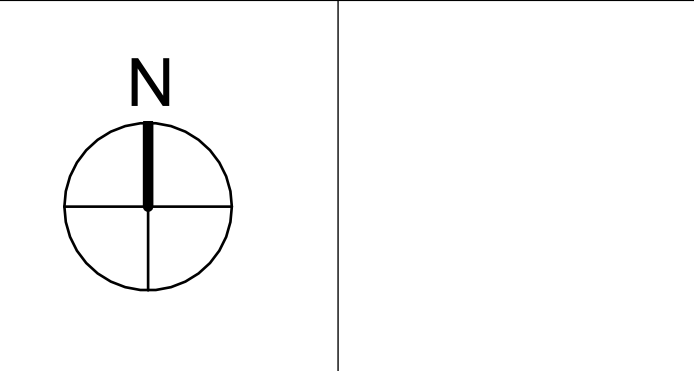

PROJECT
DOCK DOOR RENOVATION

205 INDUSTRIAL PARKWAY NORTH,
AURORA

DRAWING TITLE
SITE PLAN

SCALE
1 : 500

PROJECT NO.
23.1801

DRAWN BY
AP

APPROVED
CP

Y.M.DATE
24.10.03

DRAWING NO.

A101