


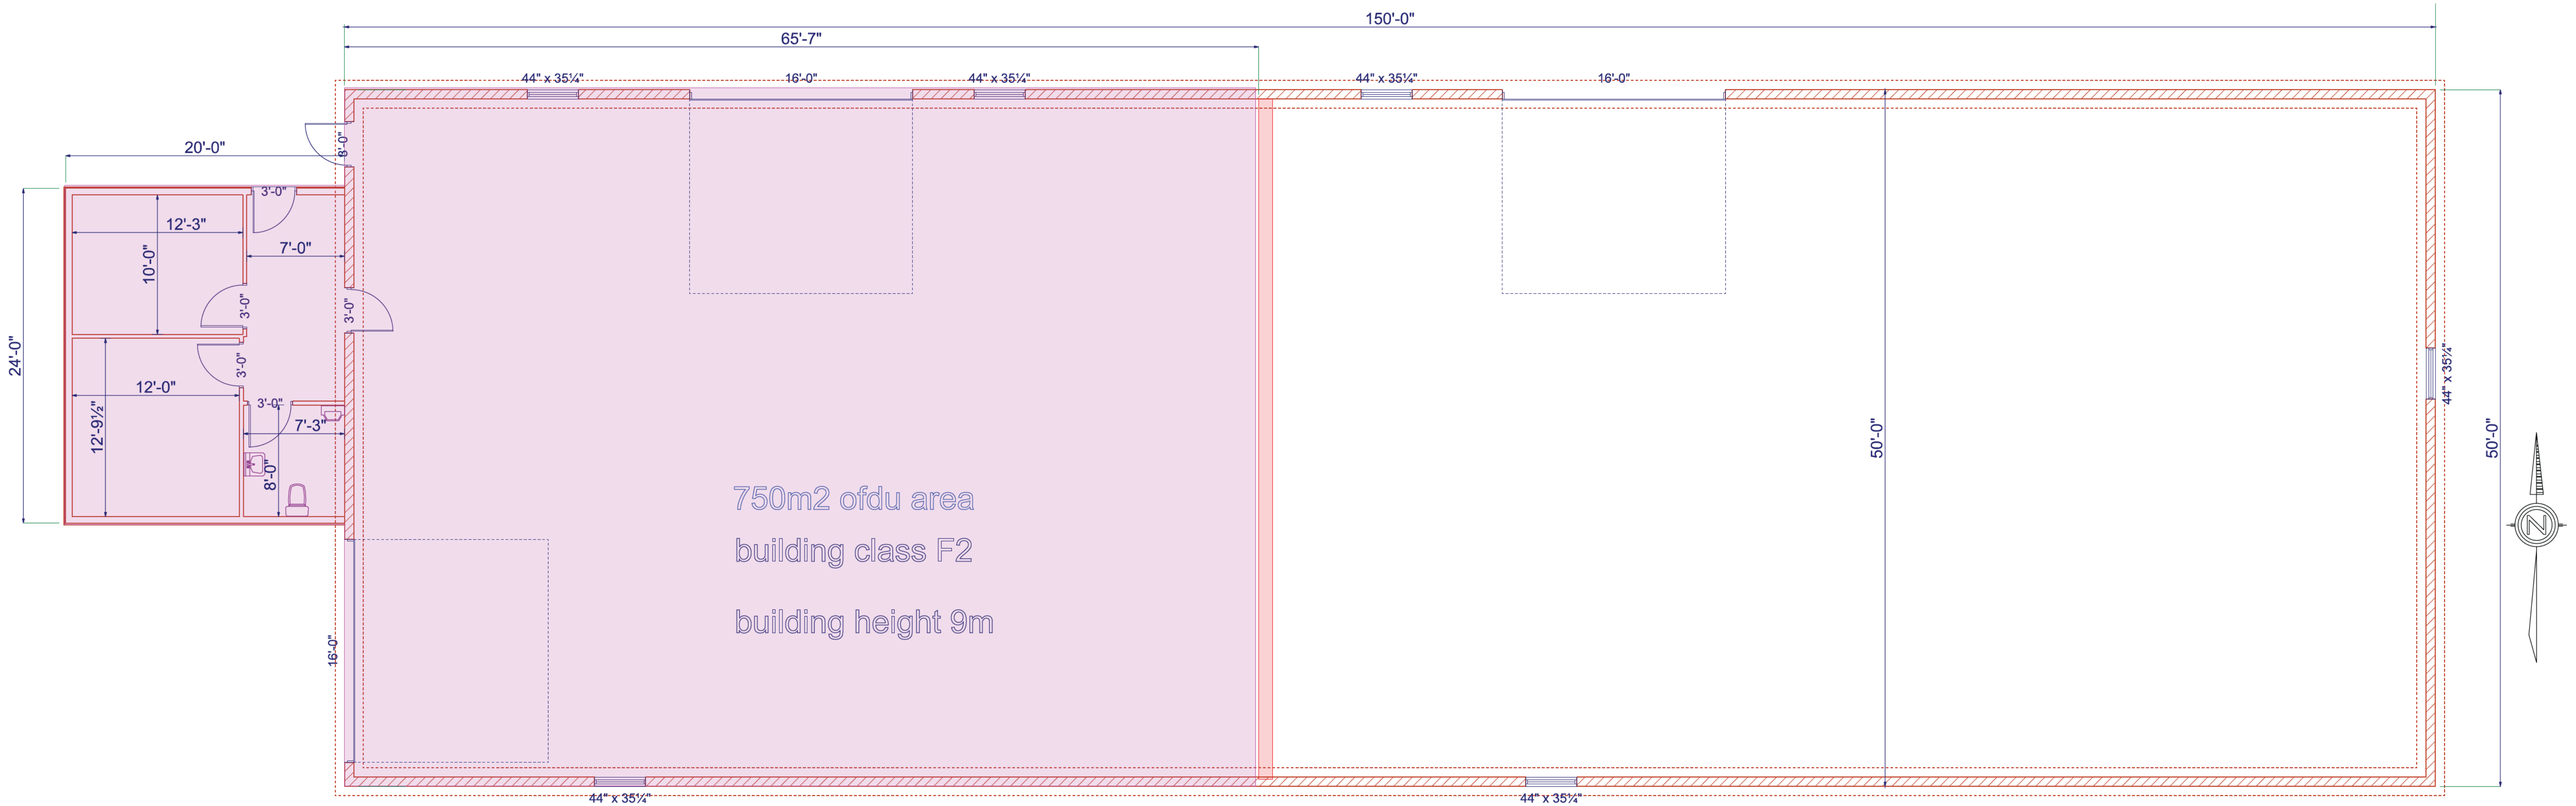

floorplan
SCALE: 3/16" = 1'-0"

 George B Martin 106078 Southgate Road 10 CON 6 E PT LOT 24 Roll#		George B Martin	
		106078 Southgate Road 10 CON 6 E	
		Roll#:	
		PAGE: 1 / 1 floor plan	
DRAWN BY: [Redacted]		DATE: Thursday, October 8, 2028	
PAGE NUMBERS		SCALE: 3/16" = 1'-0"	