


SITE PLAN SYMBOL LEGEND

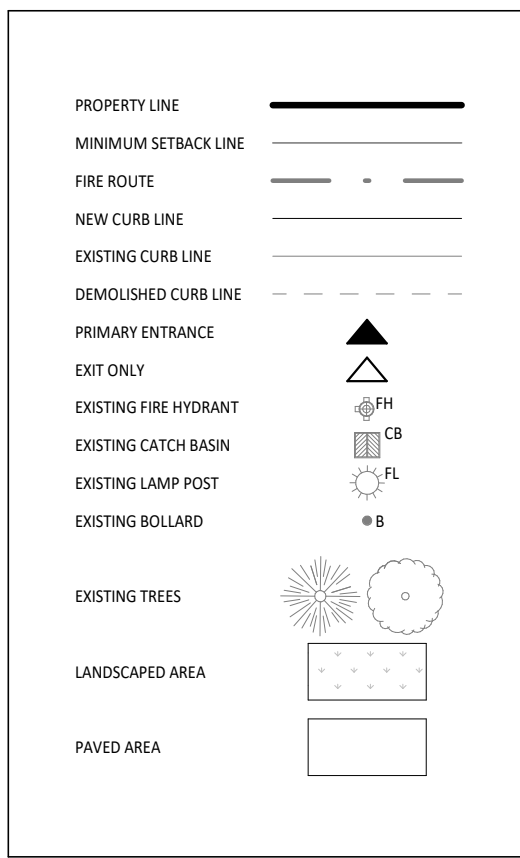


SURVEY NOTE:


INFORMATION FOR THIS PLAN WAS TAKEN FROM SURVEYORS REAL PROPERTY REPORT PART 1, PLAN OF BLOCK A REGISTERED PLAN M-1500, TOWN OF AURORA, REGIONAL MUNICIPALITY OF YORK, PREPARED BY D. POPA SURVEYING, DATED JULY 31st, 2026

WASTE MANAGEMENT NOTES:

1. THE FINANCIAL INSTITUTION WILL RETAIN A 3RD PARTY CLEANING SERVICE AGENCY TO MANAGE THE REFUSE GENERATED.
2. THE MAJORITY OF THE WASTE GENERATED EVERYDAY WILL BE PAPER.
3. THE CLEANING SERVICE WILL VISIT THE BUILDING EVERYDAY DURING OFF HOURS.
4. ALL REFUSE COLLECTED WILL BE TRANSPORTED TO THE WASTE COLLECTION AREA TO THE SOUTH OF THE PROPOSED FINANCIAL INSTITUTION BUILDING (NEAR THE SOUTH EAST CORNER OF THE MAIN PLAZA BUILDING). SEE LOCATION NOTED ON ADJACENT SITE PLAN.
5. ALL REFUSE WILL BE SORTED AND BAGGED SEPARATELY ACCORDING TO GARBAGE, RECYCLABLES, AND PAPER. GARBAGE AND RECYCLABLES WILL BE DISPOSED TO THE APPROPRIATE BINS IN THE WASTE COLLECTION AREA FOR MUNICIPAL COLLECTION.
6. PAPER WASTE WILL BE STORED WITHIN THE BUILDING AND COLLECTED BY A SHREDDING AGENCY EVERY TWO DAYS

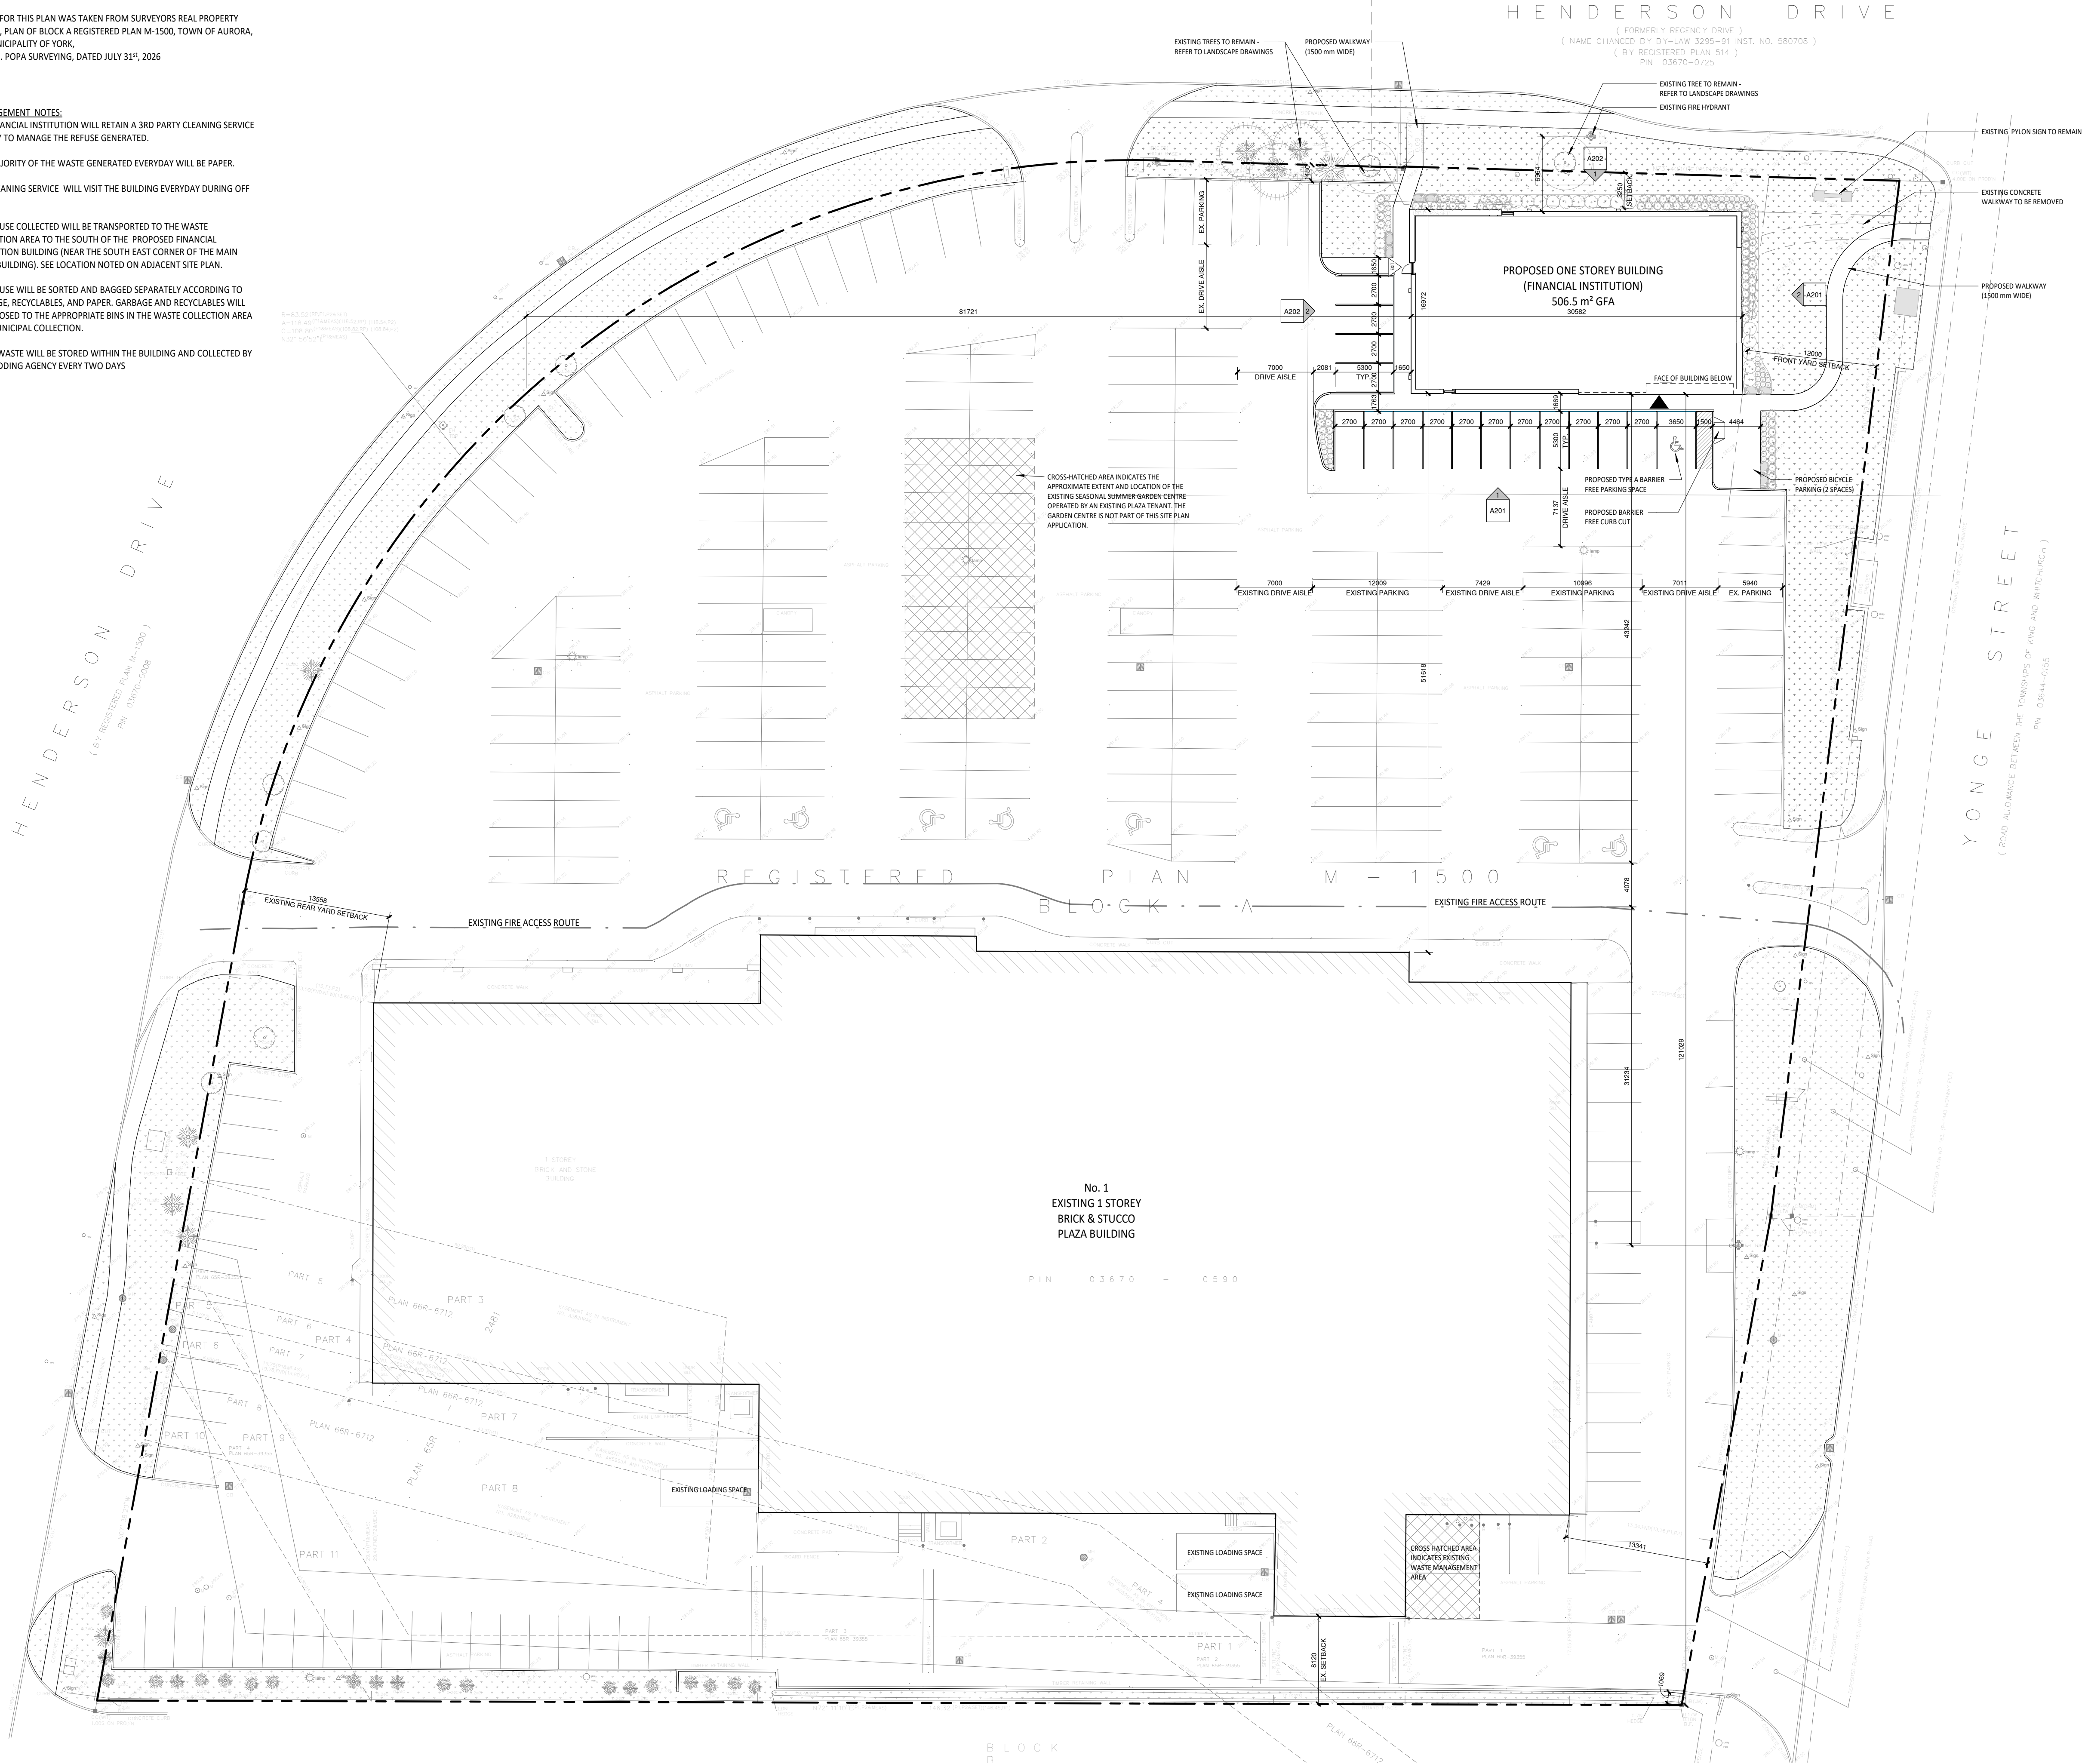

67 Mowat Avenue, Suite 432
Toronto, Ontario, M6K 3E3
T 416.536.5666 F 416.536.8626
kmai.com

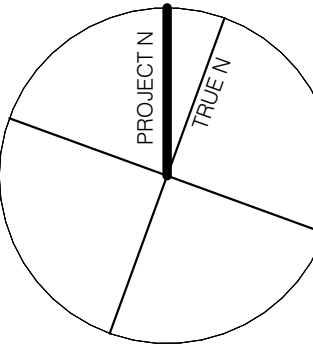

The General Contractor shall check and verify all dimensions and report all errors and omissions. Do not scale drawings. These documents shall only be used for the purpose indicated below, when as noted and initiated by the Architect.

Certificate of Practice No.: 1796
Architect's BCIN: 3064

PZKSPA Permit Tender Contract Construction

No.	Description	Chk'd	Date
4	Issued for Site Plan Application	KMAI	2026.10.09

Project

1 Henderson Drive

AURORA ON L4G 4J7
(YONGE & HENDERSON)

Scale	As indicated
Date Plotted	2026-10-20 3:36:38 PM
Drawn	Author
Checked	Checker

Project No. 25-042
Drawing No.

Site Plan

A003