

COMMITTEE OF ADJUSTMENT - NOTICE OF HEARING

THE CORPORATION OF THE TOWNSHIP OF MUSKOKA LAKES

To consider an application for a proposed minor variance to Zoning By-law 2014-14 pursuant to Section 45 of the Planning Act, R.S.O., 1990, Chapter P. 13, as amended.

File No.: A-41/26

Roll No.: 2-16-007

Owner:	Myron Molenda	
Address:	1524 North Shore Road, Unit #2	
Description:	Lot 15, Concession 8, Part 4, Plan BR534, Part 1, Plan 35R-19074, (Watt)	
Zoning:	Waterfront Residential (WR4) Lake: Three Mile Lake (Category 4 Lake)	Schedule: 16
Hearing Date: Monday, October, 5th, 2026 at 9:00 a.m.		



Take further notice that this public hearing will be held in a hybrid forum with electronic Zoom participation, and in-person format for those wishing to attend in-person. The hearing will be held in the **Council Chambers, Municipal Office, 1 Bailey Street, Port Carling, ON**. Should you wish to view an electronic copy of the Notice of Hearing for the above-noted application, please visit <https://www.muskokalakes.ca/planning-notices/> or scan the QR code. Please note there may be a delay when the physical notice signs are posted and when the electronic copy of the Notice is available online.

Explanation of the Purpose and Effect:

The applicant proposes to permit the construction of a 150 sq. ft. screened porch as an addition to a 1,647 sq. ft. dwelling, and to permit the enlargement of a legal non-complying sundeck with a reduced setback to the high water mark. The following is a summary of the requested variances:

Variance	ZBL 2014-14 Section(s)	Description	Permitted	Proposed	Variance	Proposal
A	4.1.3, 4.1.3.6 & 4.1.3.7	Maximum Permitted Lot Coverage (Within 200 Feet of the High Water Mark)	8% (1,798.4 sq. ft.)	8.43% (1,897 sq. ft.)	98.6 sq. ft.	Permit Construction of an Addition to the Reconstruction of a Legal Non-Complying Dwelling.
B	4.1.3.5	Minimum Setback from the High Water Mark for a Legal Non-Complying Sundeck	38 ft.	37 ft.	1 ft.	Permit Construction of a Sundeck

A key map of the subject property and the applicants' site plan and any drawings are included in this notice.



For more information, please contact the Planning Division weekdays between 8:15 a.m. and 4 p.m. at the Municipal Office, or at planning@muskokalakes.ca or by phone at (705) 765-3156. **Please quote the file number noted above.**

How to Participate:

Submit Comments in Writing



If you wish to provide a response to this application, please submit comments to planning@muskokalakes.ca, deliver in-person, or mail to P.O. Box 129, 1 Bailey Street, Port Carling, ON, P0B 1J0. For correspondence to be included on the agenda, please submit your comments by: **September 30th, 2026.**

Please note that comments can still be submitted after the agenda has been published. Personal information collected in response to this Notice of Hearing will be used to assist staff and Council to process this application and will be made public.

Active Participation In-Person or on Zoom



Hybrid meetings are held at 9:00 a.m. on the above-noted meeting date in Council Chambers at the Municipal Office. For more information about participating, please visit www.muskokalakes.ca/speaking-at-a-meeting

Watch the Hearing Online



You can access the hearing from YouTube on the Township of Muskoka Lakes YouTube Channel. If the live webcast fails, the hearing recording will be posted under the Government Portal on www.muskokalakes.ca

FAILURE TO PARTICIPATE IN HEARING: If you do not participate in the hearing it may proceed in your absence and, except as otherwise provided in the Planning Act, you will not be entitled to any further notice in the proceedings.

DECISION & APPEALS: If you wish to be notified of the decision of the Committee of Adjustment in respect to this application, you must make a written request to planning@muskokalakes.ca. Furthermore, **no one other than** the applicant, the municipality, certain public bodies, a “specified person” (as defined by the Planning Act 1(1)), and the minister may file an appeal of the decision of the Committee of Adjustment in respect of the proposed variance. If they do not make a written submission to the Secretary Treasurer before the variance is approved or refused, then the Ontario Land Tribunal may dismiss the appeal.


PLEASE NOTE: The Committee of Adjustment is a judicial body which makes decisions solely on the information gathered as a Committee. Committee members are not to be contacted prior to the hearing date to avoid a conflict of interest.

Dated at the Township of Muskoka Lakes
this 24th day of September, 2026.

Chelsea Ward, Secretary-Treasurer
Committee of Adjustment
planning@muskokalakes.ca




Key Map (A-41/26)

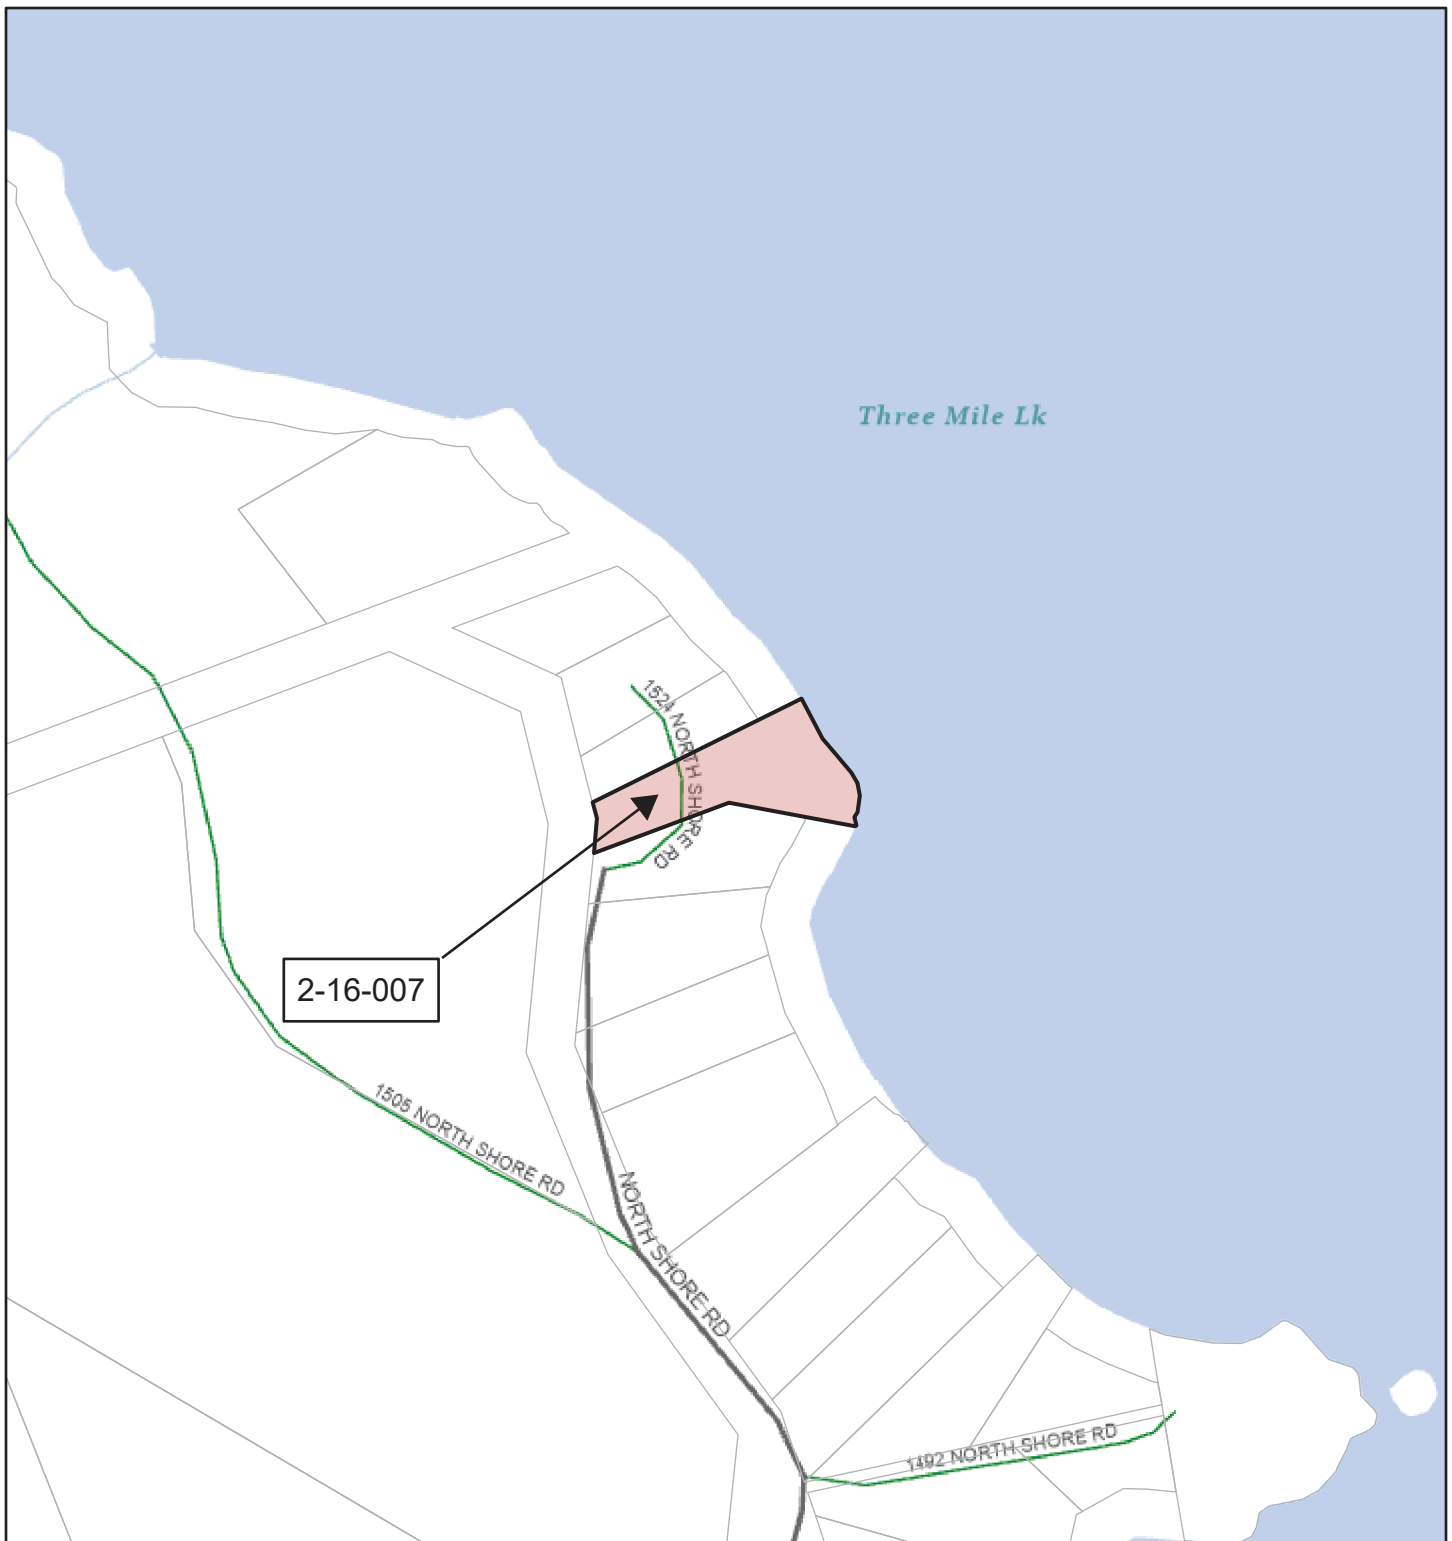

NOT A PLAN OF SURVEY. FOR INFORMATIONAL PURPOSES ONLY.

- | | |
|-----------------------|---------------------------|
| Parcel: Assessment | Wetland With Significance |
| District Municipality | Evaluated-Provincial |
| Area Municipality | Evaluated-Other |
| Geographic Township | Stream |
| Township | Waterbody |
| Private | Major Lake |
| | World_Hillshade |

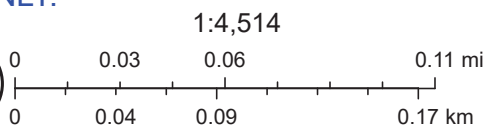

Teranet / MPAC, District Municipality of Muskoka, <https://www.ontario.ca/page/open-government-licence-ontario>, Sources: Esri, Vantor, Airbus DS, USGS, NGA, NASA, CGIAR, N Robinson, NCEAS, NLS, OS, NMA, Geodatastyrelsen, Rijkswaterstaat, GSA, Geoland, FEMA, Intermap, and the GIS user community

PART OF LOT 15, CONCESSION 8
GEOGRAPHIC TOWNSHIP OF WATT
TOWNSHIP OF MUSKOKA LAKES
DISTRICT MUNICIPALITY OF MUSKOKA


SCALE 1" = 30'



MYRON MOLENDEN PROPERTY
1524 NORTH SHORE ROAD UNIT# 2


AREA ANALYSIS

TOTAL SITE AREA:	29130 S.F.	0.66873 Ac.
LOT AREA WITHIN 200' OF SHORE	22480 S.F.	0.51607 Ac.
PROPOSED COTTAGE COVERAGE AREA:	1647 S.F.	
PROPOSED SAUNA COVERAGE AREA	100 S.F.	
TOTAL LOT COVERAGE	1747 S.F.	
PERCENT COVERAGE WITHIN 200' OF SHORE:	7.7%	
FUTURE SCREENED PORCH COVERAGE AREA:	150 S.F.	
TOTAL LOT COVERAGE	1897 S.F.	
PERCENT COVERAGE WITHIN 200' OF SHORE:	8.43%	

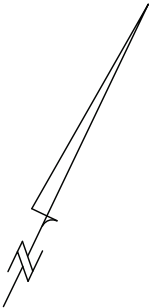

SITE PLAN

THREE MILE LAKE

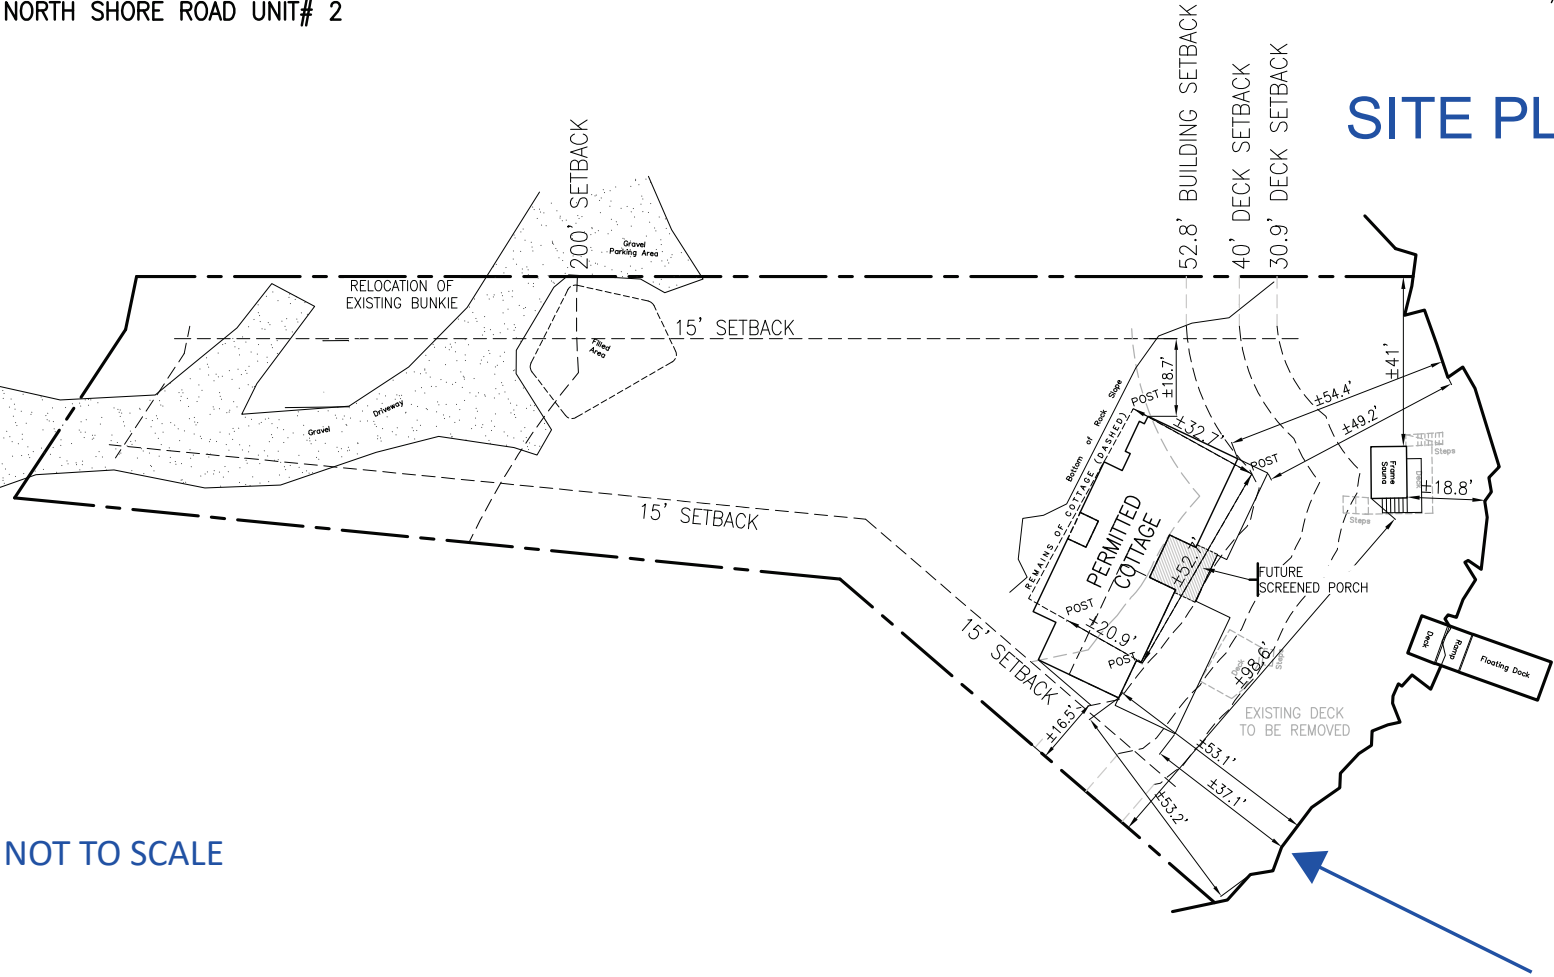

NOT TO SCALE