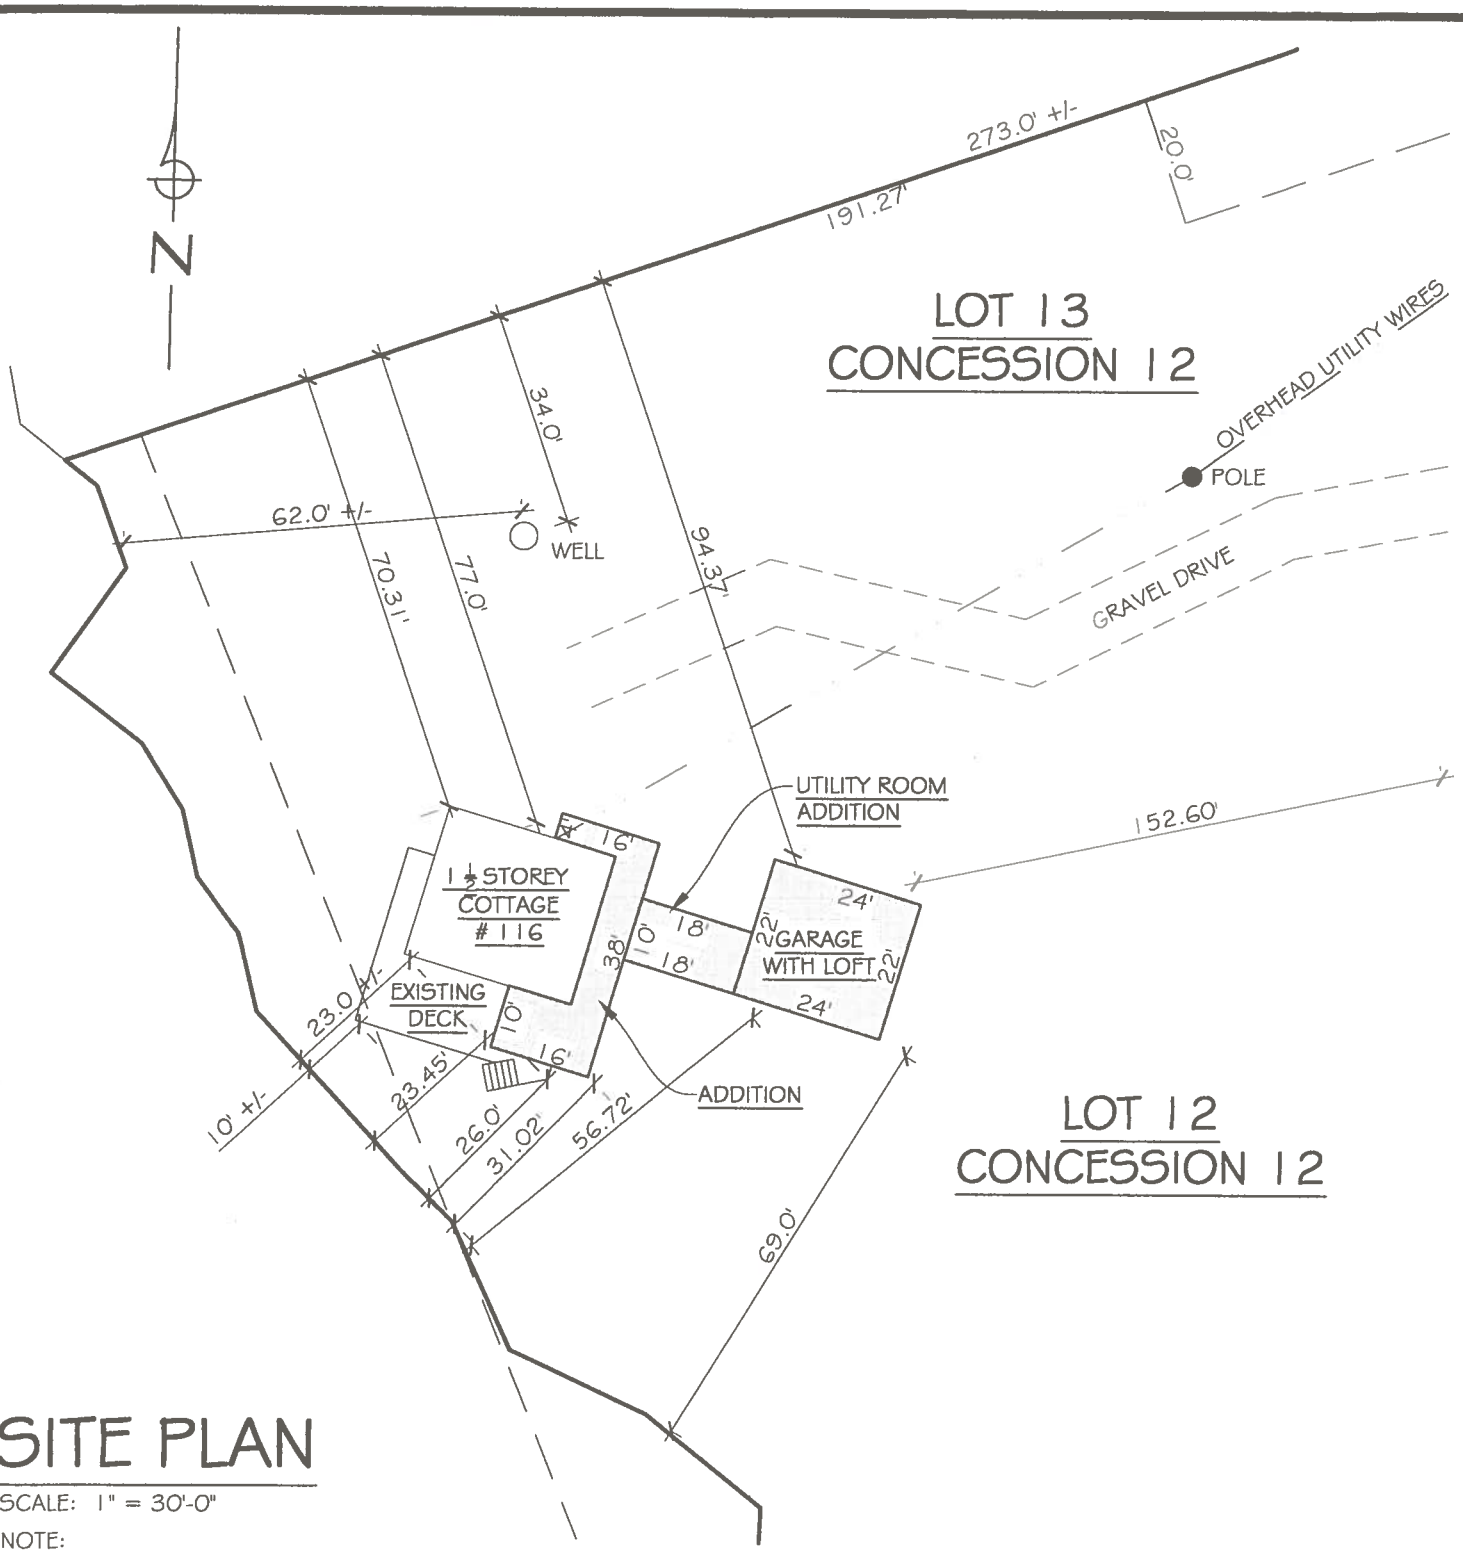


SITE PLAN

SCALE: 1" = 30'-0"

NOTE:
THIS SITE PLAN IS FOR ILLUSTRATION PURPOSES ONLY. OWNER AND CONTRACTOR SHALL CONFIRM ALL DIMENSIONS. IF AN ERROR IS NOTICED, PLEASE CONTACT FIRSTLINE DESIGN AS SOON AS POSSIBLE. PLEASE REFER TO THE ORIGINAL ONTARIO LAND SURVEY FOR THE EXACT LOCATION.

FIRSTLINE DESIGN

129 MILROY DRIVE
PETERBOROUGH, ON
K9H 7T3
TEL: (705) 743-1980
EMAIL: t.eves@firstlinedesign.ca
WEBSITE: www.firstlinedesign.ca

CLIENT: MR. G. PALMER

DRAWING DESCRIPTION: SITE PLAN

PROJECT DESCRIPTION:
COTTAGE ADDITION
116 FIRE ROUTE 54
TRENT LAKES

DRAWN BY: T. EVES

SCALE: ¼" = 1'-0"

PROJECT NO.: 19-507

DRAWING NO.: SPa

DATE: AUGUST 27, 2019