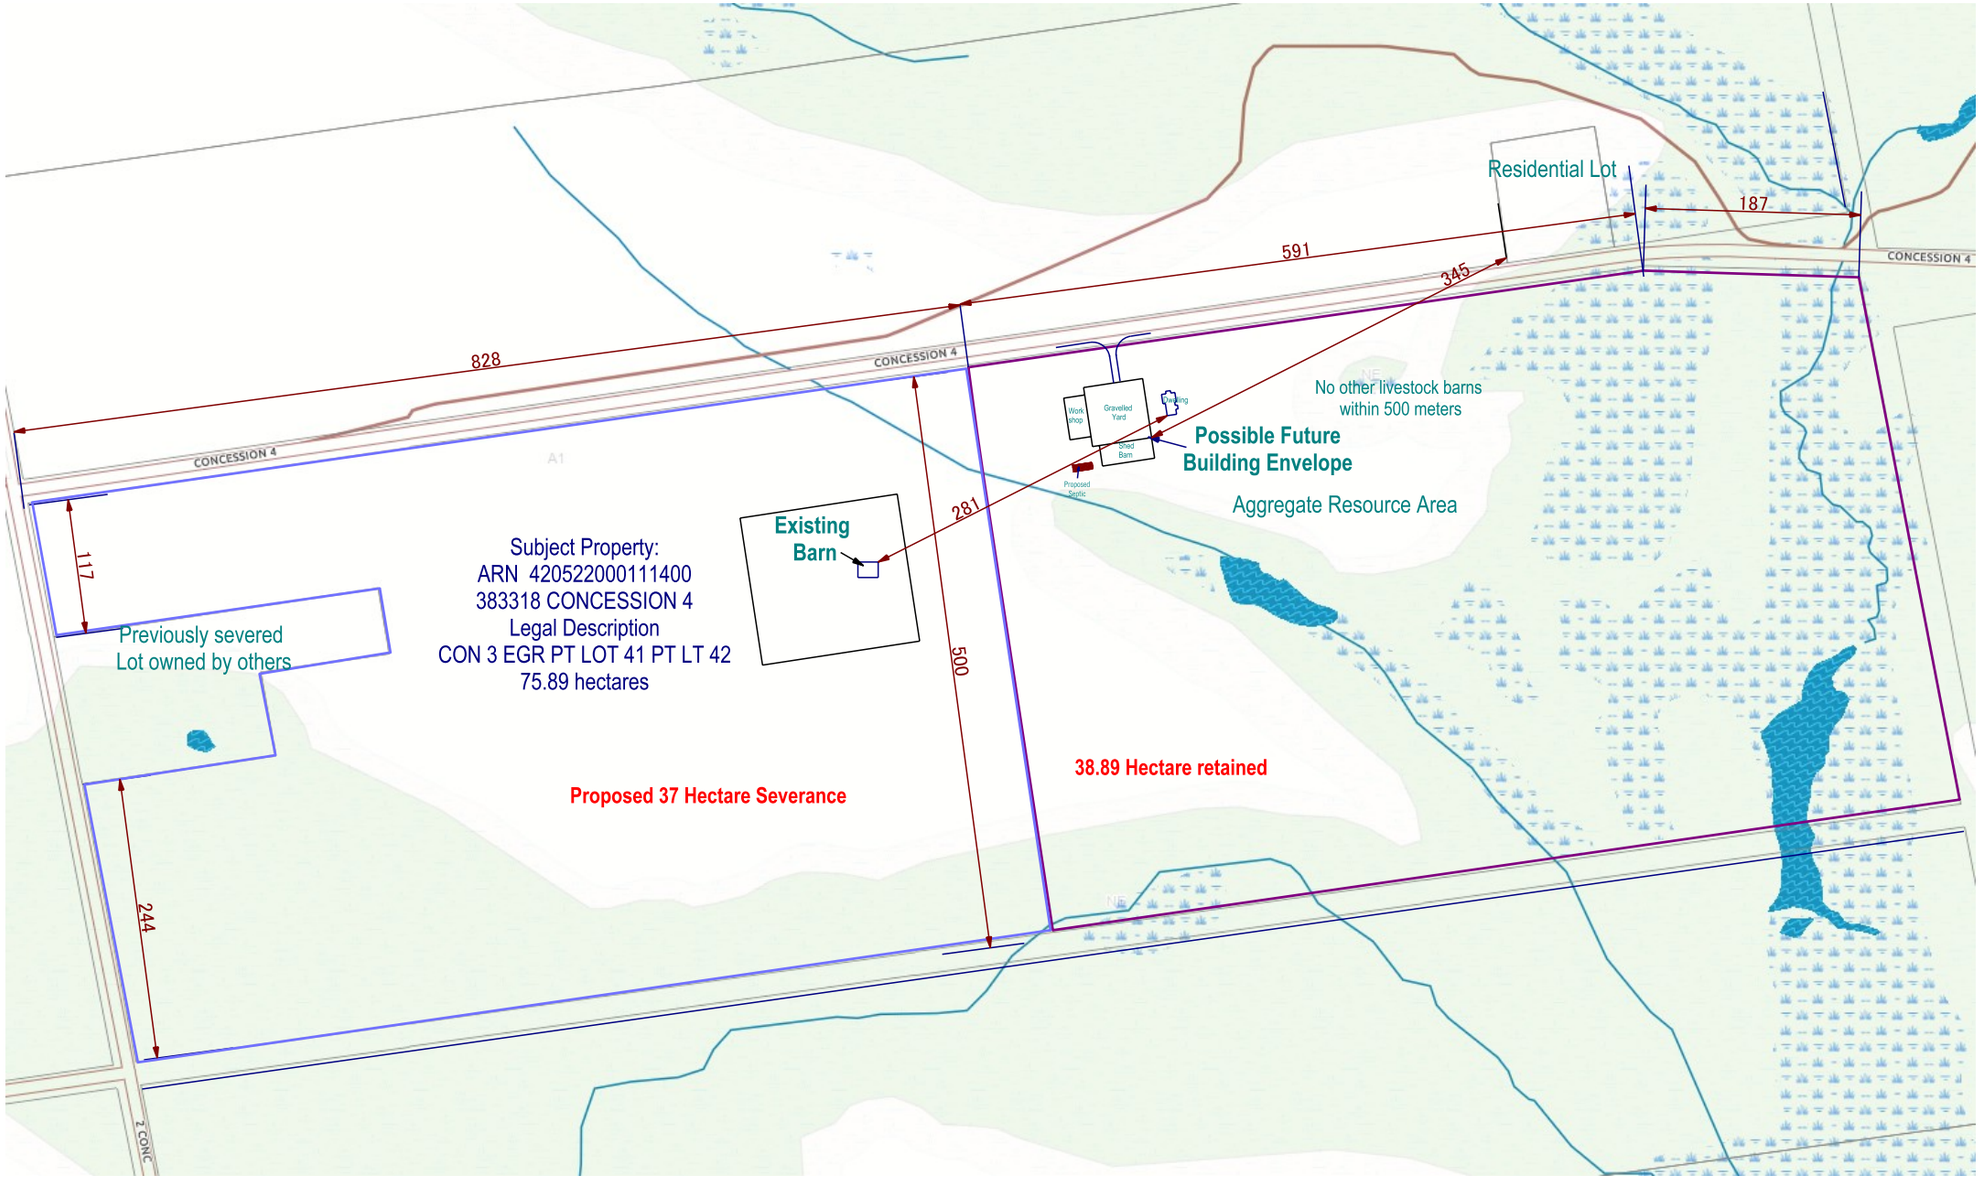


< Proposed Project >

Farm Severance

< Drawing Title >

Site Plan

< Property Owner >

1001256155 Ontario Inc.

Owner/phone ; Amsey Martin 519-575-5541

< Project Address >

383318 CONCESSION 4

Durham Ont.

Glenelg Con3 EGR PT Lot 41& 42

Municipality : West Grey	Roll No.420522000111400
Revision#	< Drawing Scale > 1:6000

Drawn By E.M.S Drawing Date October 20, 2026

Page; 1 of 1