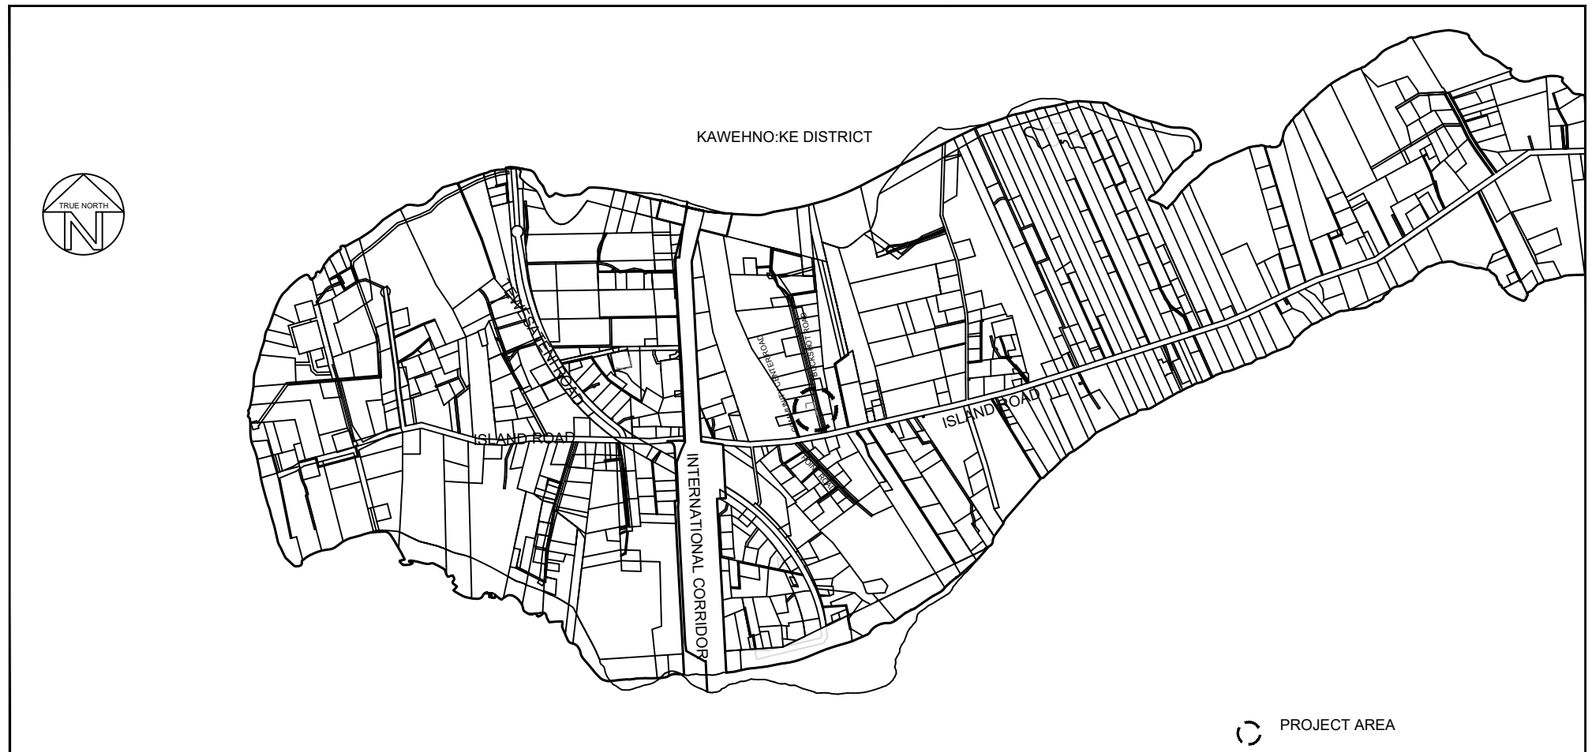


KEYPLAN (NTS)

MOHAWK COUNCIL OF AKWESASNE
DEPARTMENT OF INFRASTRUCTURE, HOUSING AND ENVIRONMENT
KAWEHNO:KE DAYCARE / TRI-DISTRICT ELDERS PARKING LOT - BOLLARD AND PIN CURB INSTALLATION

10 COMMUNITY CENTER ROAD
AKWESASNE, ON
KAWEHNO:KE DISTRICT

ISSUED FOR REQUEST FOR QUOTATION

MCA PROJECT NO.: 26-1012A

CIVIL - LIST OF DRAWINGS

C-001	BOLLARDS AND PINCURB INSTALLATION
C-002	DETAILS

CLIENT LOGO

KEYPLAN (NTS)

DISCLAIMER NOTES

1. THE CONTRACTOR SHALL BE SOLELY RESPONSIBLE FOR ISSUES/PROBLEMS WHICH MAY OCCUR AS A RESULT OF A FAILURE TO FOLLOW THESE PLANS, SPECIFICATIONS AND THE DESIGN INTENT THEY CONVEY.
2. WHERE THERE ARE ALLEGED ERRORS, OMISSIONS, INCONSISTENCIES OR AMBIGUITIES PRESENT IN THE CONTRACT DOCUMENTS, THE CONTRACTOR MUST SEEK CLARIFICATION FROM MCA DEPARTMENT OF INFRASTRUCTURE, HOUSING, AND ENVIRONMENT (DIHE). ANY COSTS OR SCHEDULE DELAYS WHICH RESULT AS A FAILURE TO CONTACT MCA FOR DIRECTION SHALL BE SOLELY THE RESPONSIBILITY OF THE CONTRACTOR.
3. DO NOT SCALE DRAWINGS. REFER ANY DIMENSIONAL CLARIFICATIONS AND/OR POSSIBLE TRADE INTERFERENCE/CONFLICTS TO MCA FOR CLARIFICATION PRIOR TO COMMENCEMENT OF THE WORK.
4. THE CONTRACTOR SHALL BE RESPONSIBLE FOR ALL COORDINATION WITH SUBTRADES AND SHALL ADDRESS CONSTRUCTION TEAM COORDINATION ITEMS PRIOR TO ISSUING REQUESTS FOR INFORMATION FROM MCA.
5. THE POSITION OF POLE LINES, CONDUITS, WATERMAINS, SEWERS AND OTHER UNDERGROUND AND OVERGROUND UTILITIES AND STRUCTURES IS NOT NECESSARILY SHOWN ON THE CONTRACT DRAWING, AND, WHERE SHOWN, THE ACCURACY OF THE POSITION OF SUCH UTILITIES AND STRUCTURES IS NOT GUARANTEED. BEFORE STARTING WORK, THE CONTRACTOR SHALL INFORM THEMSELVES OF THE EXACT LOCATION OF ALL SUCH UTILITIES AND STRUCTURES, AND SHALL ASSUME ALL LIABILITY FOR DAMAGE TO THEM.


No.	YYYY-MM-DD	BY	DESCRIPTION
01	2026-11-10	D.T.S	ISSUED FOR REQUEST FOR QUOTATION

MOHAWK COUNCIL OF AKWESASNE
DEPARTMENT OF
INFRASTRUCTURE, HOUSING AND
ENVIRONMENT
MCA PROJECT No.: 26-1012A

SHEET #

COVER SHEET

DWG NAME: G:\1 MCA PROJECTS\1 CURRENT\BOLLARDS\26-1012A - MCA DWG - BOLLARD INSTALLATION\DRAWINGS\1 DWG\BOLLARDS_DAYCARE_LAYOUT_D.DWG 2026-11-10

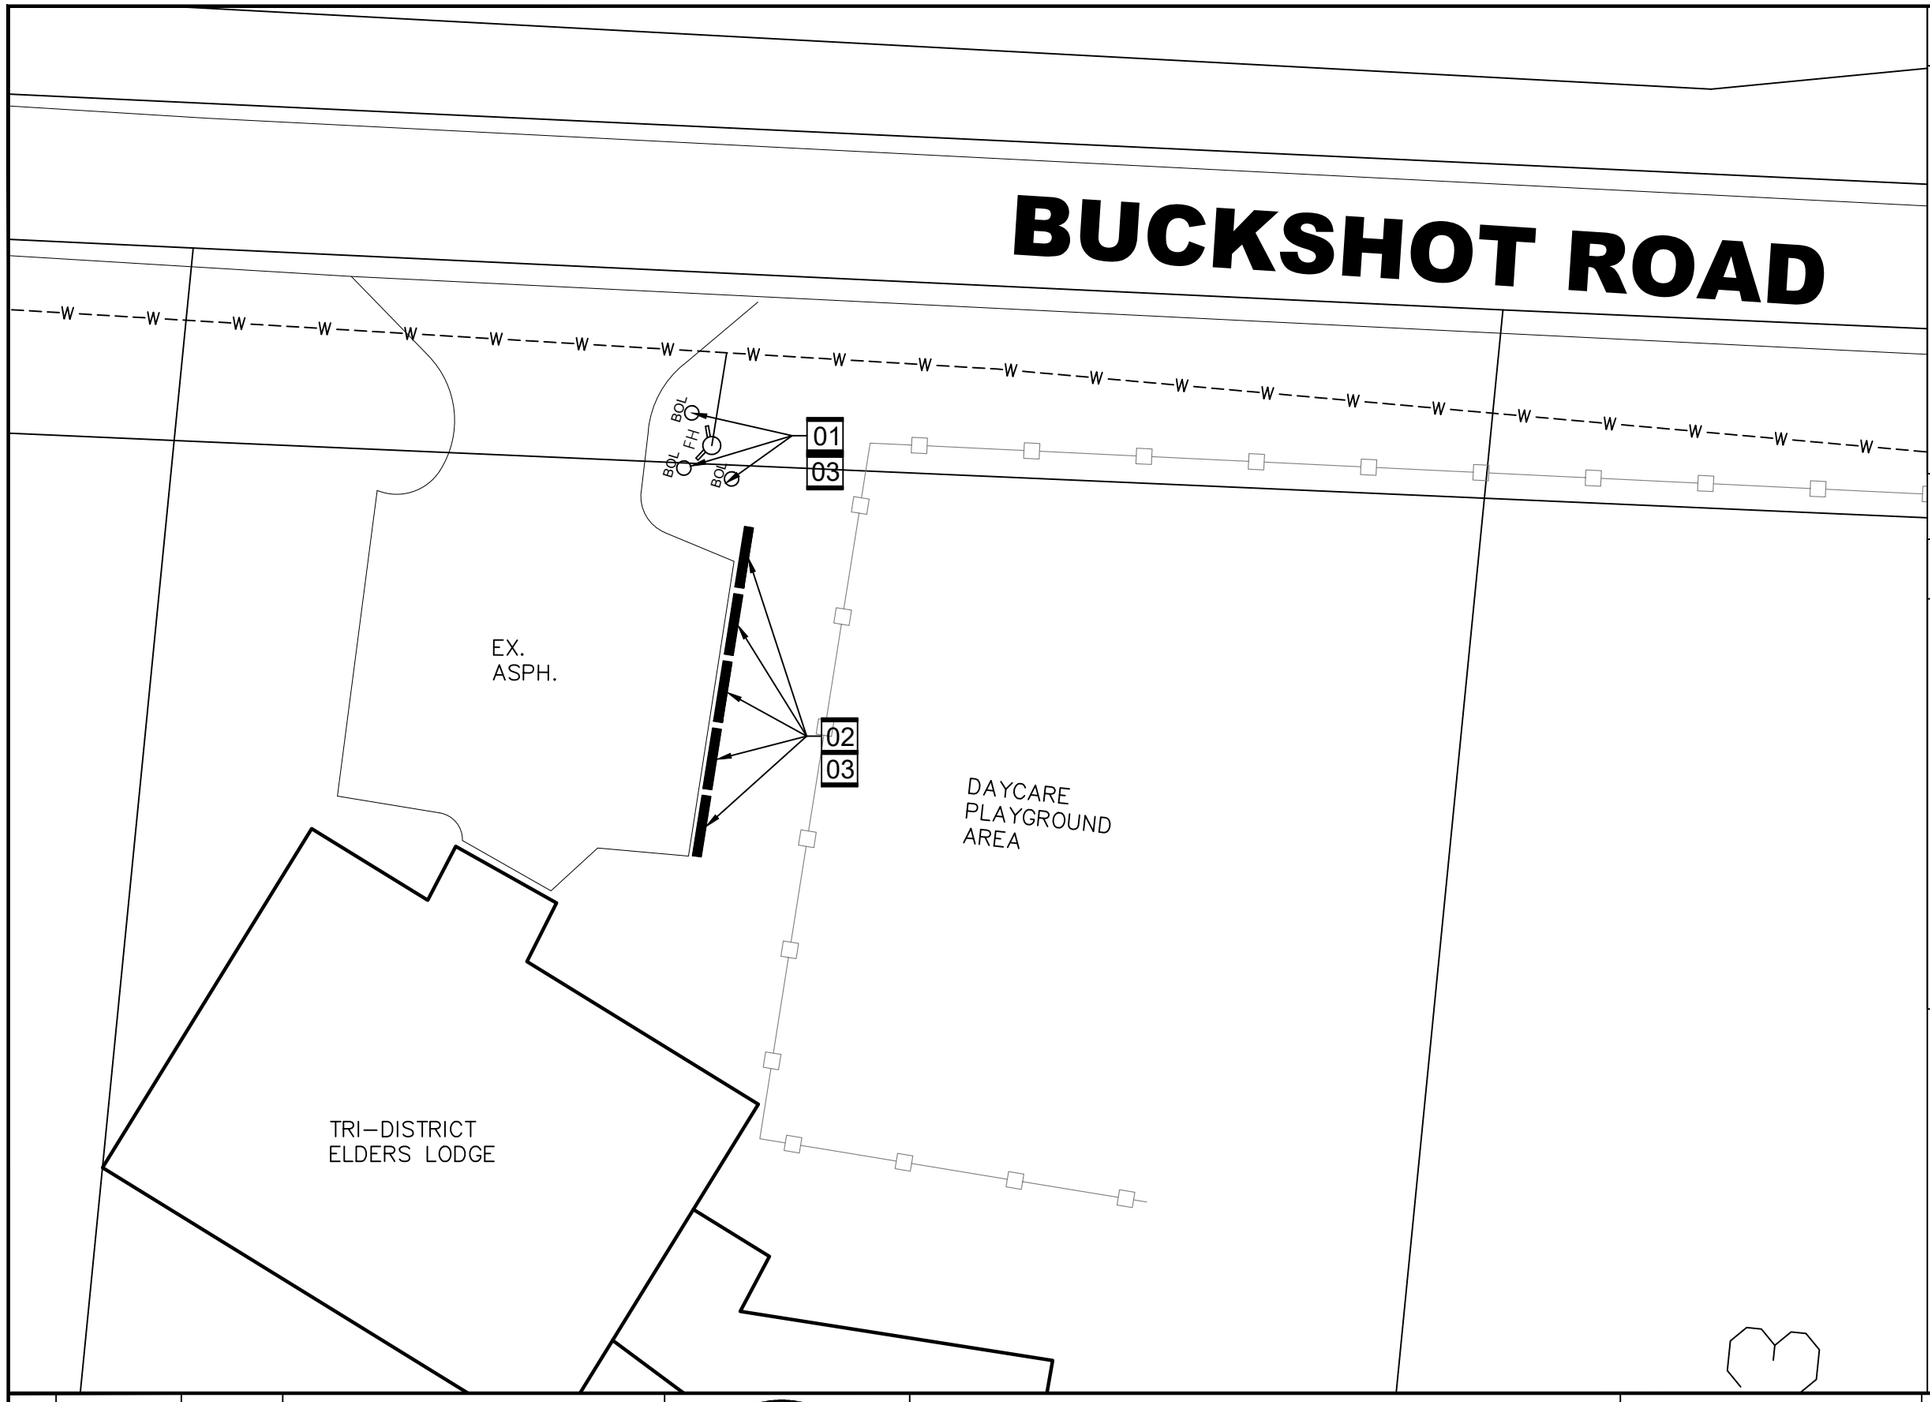

GENERAL NOTES

01 INSTALL THREE (3) BOLLARDS TO PROTECT HYDRANT AT CORNER OF PARKING LOT, PER DETAIL F5/C-002

02 PROPOSED FIVE (5) PRECAST PIN CAST - TYPE A PER DETAIL SC42 / C-002 AT EDGE OF ASPHALT OFFSET 300mm FROM ONE ANOTHER.

03 RESTORE ANY DISTURBED AREAS DUE TO INSTALLATION, C/W TOP SOIL, SEED AND MULCH.

LEGEND

- BOL — NEW BOLLARD PER DETAIL F5/C-002
- NEW PRECAST PIN CURB - TYPE A
- EXISTING EDGE OF ASPHALT
- EXISTING BUILDING
- W — EXISTING WATERMAIN
- FH — EXISTING HYDRANT

No.	YYYY-MM-DD	BY	DESCRIPTION
01	2026-11-10	D.T.S	ISSUED FOR REQUEST FOR QUOTATION

STAMP: LICENSED PROFESSIONAL ENGINEER — DARYL THOMAS SEYMOUR — 100210452 — Nov. 10, 2026 — PROVINCE OF ONTARIO

PROJECT
MOHAWK COUNCIL OF AKWESASNE
DIHE - KAWEHNOKE DAYCARE / TRI-DISTRICT ELDERS LODGE
10 COMMUNITY CENTER RD, KAWEHNO:KE, AKWESASNE, ON

DRAWING
BOLLARD AND PINCURB INSTALLATION

MCA No.: 26-1012A
DRAFTED: D.T.S
DESIGNED: D.T.S
REVIEWED: L.P/N.F
APPROVED: L.P

NORTH: TRUE NORTH


SCALE: 1:250 — 0 m, 2, 4, 6, 8, 10 m

SHEET# C-001


DWG NAME: G:\1 MCA PROJECTS\1-CORNWALL ISLAND\2026-2027\26-1012A - MCA DIHE - ISLAND DAYCARE - BOLLARD INSTALLATOON\05 DRAWINGS\1 ONGOING\AMBE_ISLAND DAYCARE-BOLLARDS.DWG LAYOUT: C-001 SAVED ON 2026-11-10




REBAR DETAILS

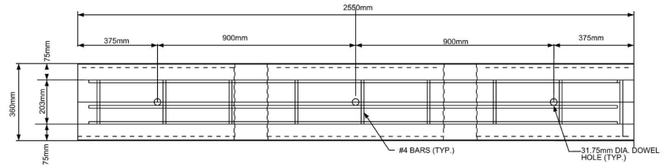

PLAN

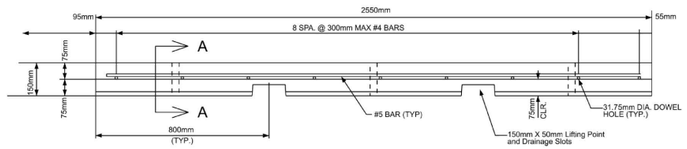


360mm WIDE STANDARD PRECAST CONCRETE CURB SEGMENT
ELEVATION

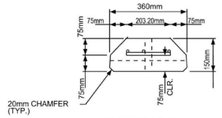

SECTION A-A

N.T.S.

TITLE:	DATE: MAR 2024
360mm PRECAST PIN CURB - TYPE A	REV:
	DWG No: SC42

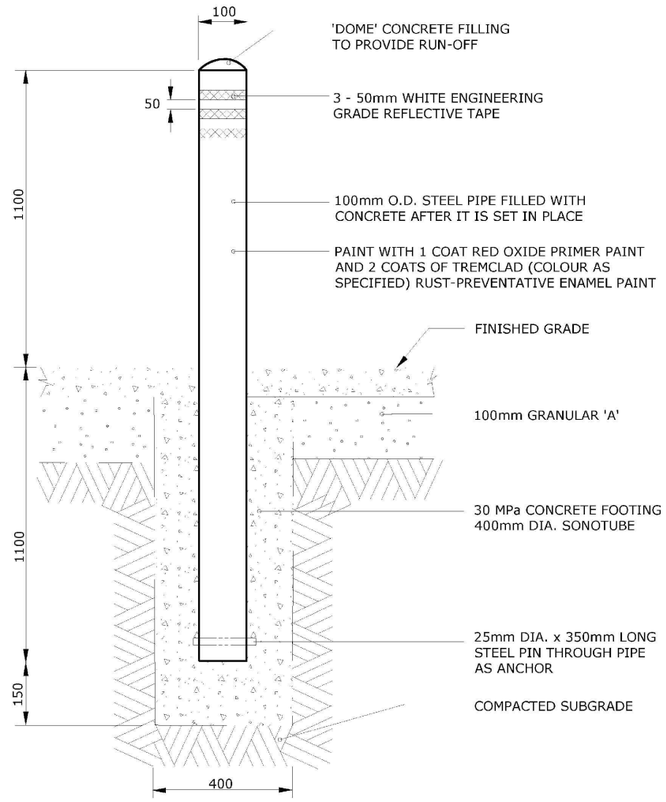

NOTES:

ALL MEASUREMENTS ARE IN MILLIMETRES UNLESS OTHERWISE NOTED

	TITLE: 100mm DIAMETER STEEL BOLLARD INSTALLATION FOR PARKING LOTS/PARKS	DATE: MAY 2001
		REV: JAN 2015
		DWG No: F5

No.	YYYY-MM-DD	BY	DESCRIPTION
01	2026-11-10	D.T.S	ISSUED FOR REQUEST FOR QUOTATION

STAMP: LICENSED PROFESSIONAL ENGINEER — DARYL THOMAS SEYMOUR — 100210452 — Nov. 10, 2026 — PROVINCE OF ONTARIO

PROJECT: MOHAWK COUNCIL OF AKWESASNE
DIHE - KAWEHNOKE DAYCARE / TRI-DISTRICT ELDERS LODGE
10 COMMUNITY CENTER RD, KAWEHNO:KE, AKWESASNE, ON

DRAWING: DETAILS

MCA No.: 26-1012A
DRAFTED: D.T.S
DESIGNED: D.T.S
REVIEWED: L.P/N.F
APPROVED: L.P

NORTH: TRUE NORTH

SCALE: NOT TO SCALE

SHEET# C-002

DWG NAME: G:\1 MCA PROJECTS\1-CORNWALL ISLAND\2026-2027\26-1012A - MCA DIHE - ISLAND DAYCARE - BOLLARD INSTALLATOON\05 DRAWINGS\1 ONGOING\AMBE_ISLAND DAYCARE-BOLLARDS.DWG LAYOUT: C-002 SAVED ON 2026-11-10