

BYLAW #2680-26-045

Land Use Bylaw Amendment

A bylaw of the County of Grande Prairie No. 1 in the Province of Alberta for the purpose of amending the Land Use Bylaw.

WHEREAS: the Council of the County of Grande Prairie No. 1 has adopted the County of Grande Prairie No. 1 Land Use Bylaw #2680; and

WHEREAS: pursuant to the Municipal Government Act, RSA 2000, c. M-26 and amendments thereto, a Council may amend the Land use Bylaw; and

WHEREAS: the County of Grande Prairie No. 1 wishes to amend the Land Use Bylaw.

NOW THEREFORE, under the authority of the Municipal Government Act, the Council of the County of Grande Prairie No. 1, in the Province of Alberta, hereby enacts as follows:

1. That Pt. W-27-74-5-W6; Railway Plan 9424144; Area 6 be redesignated from an AGRICULTURAL (AG) DISTRICT to a COUNTRY RESIDENTIAL (CR-5) DISTRICT as indicated in red hatching on the attached Schedule A.

INTERPRETATION

2. This Bylaw shall be cited as the "Land Use Bylaw Amendment #2680-26-045
3. Headings in this Bylaw are for reference purposes only.
4. Words in the masculine gender will include the feminine gender whenever the context so requires and vice versa.
5. Words in the singular shall include the plural or vice versa whenever the context so requires.

SEVERABILITY

6. Every provision of this bylaw is independent of all other provisions and if any provision is declared invalid by a Court, then the invalid provisions shall be severed and the remainder provisions shall remain valid and enforceable.

EFFECTIVE DATE

7. This Bylaw shall come into force and effect on the third and final reading thereof.

PUBLIC HEARING held this _____ day of _____, 2026.

Read a FIRST time this _____ day of _____, 2026.

Read a SECOND time this _____ day of _____, 2026.


Read a THIRD time and finally passed this _____ day of _____, 2026.

Amanda McDonald
Reeve


Joulia Whittleton
County Manager

ATTACHMENTS

Schedule A – Bylaw #2680-26-045 Rezoning Plan

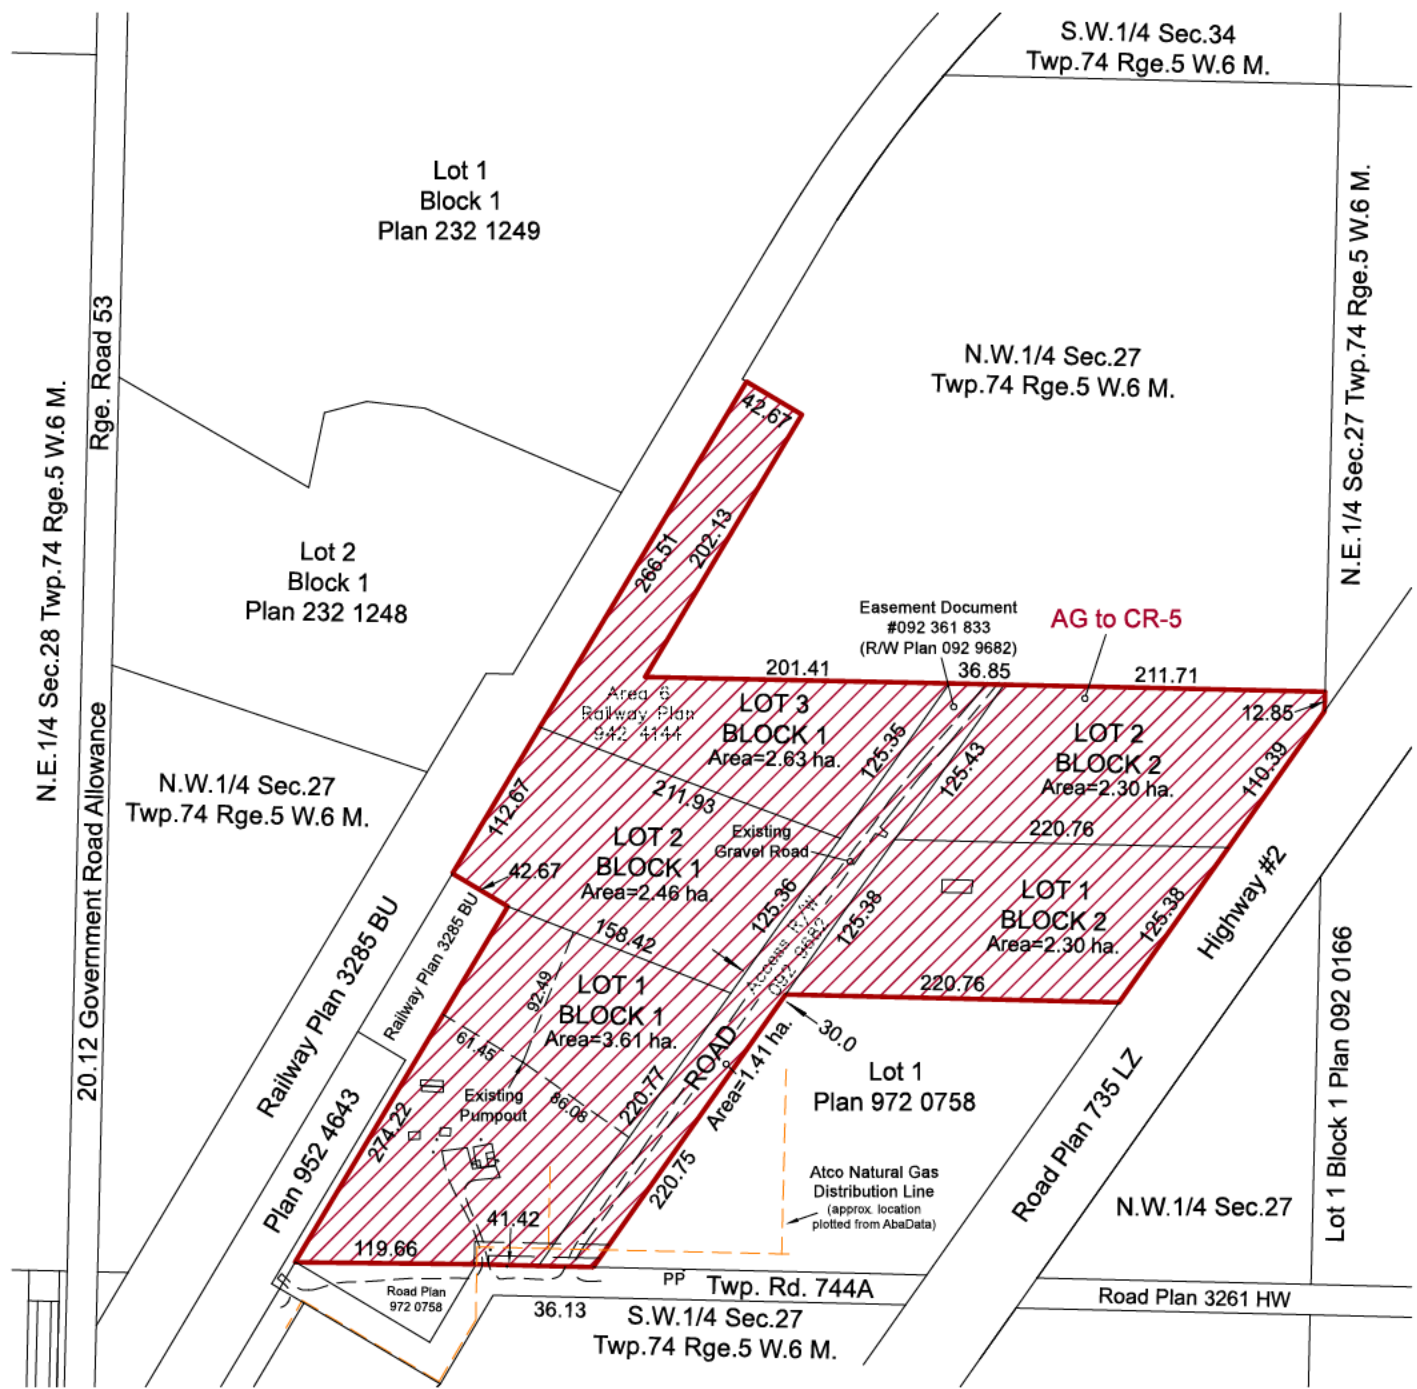

PLAN SHOWING PROPOSED
LAND USE BYLAW AMENDMENT
OF
AREA 6, RAILWAY PLAN 942 4144
WITHIN
N.W. 1/4 SEC. 27 TWP. 74 RGE. 5 W. 6 M.
AG to CR-5

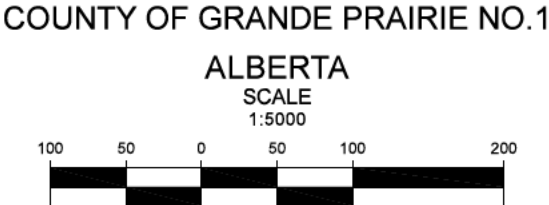

SUBDIVISION AUTHORITY
County of Grande Prairie No. 1

OWNER
Misty Dettling
Darcy Young

LEGEND

Area to be rezoned shown outlined thus  and contains 14.71 ha.
Distances shown on the plan are ground and are in meters and decimals thereof

NOTES

Proposed Subdivision contains 5 Lots and Road.
Boundaries are based on existing Land Title Office records and are subject to change upon legal survey
Land is currently zoned Agricultural (AG).

ABBREVIATIONS

E.	East	S.	South
ha.	hectare	Sec.	section
M.	meridian	Twp.	township
N.	North	URW	utility right of way
Rge.	range	W.	West
R/W	right of way		

SCALE: 1:5000

FILE No.: 5678-001

DWG.: 5678-001-LUB

DRAWN BY: ENL CHECKED BY: HLR

#202, 10514-67th Ave.
Grande Prairie, AB.
T8W 0K8

HELIX
Surveys Ltd.

P: 780.532.5731
F: 780.532.5824