
File No.: PLLUB20260452

Legal Description:
NE-3-73-5-W6


COUNCIL DIVISION:

Location

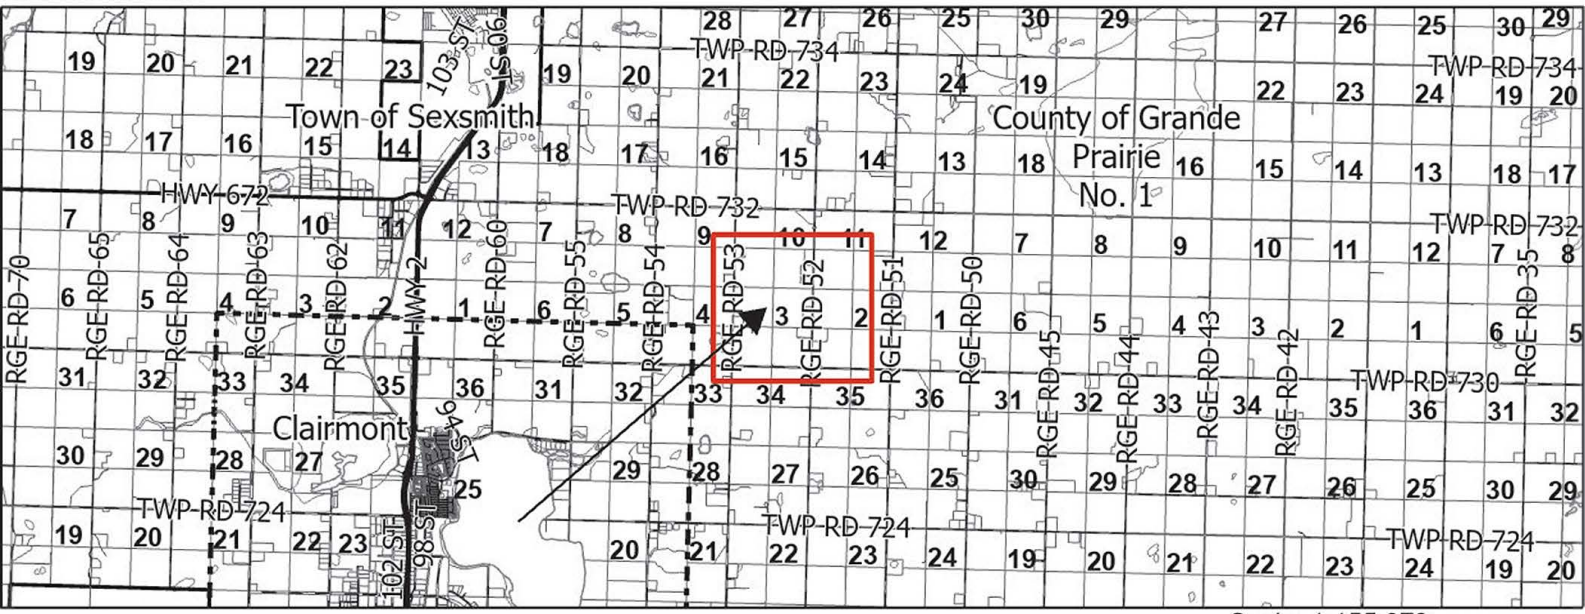

Scale: 1:155,073

Zoning

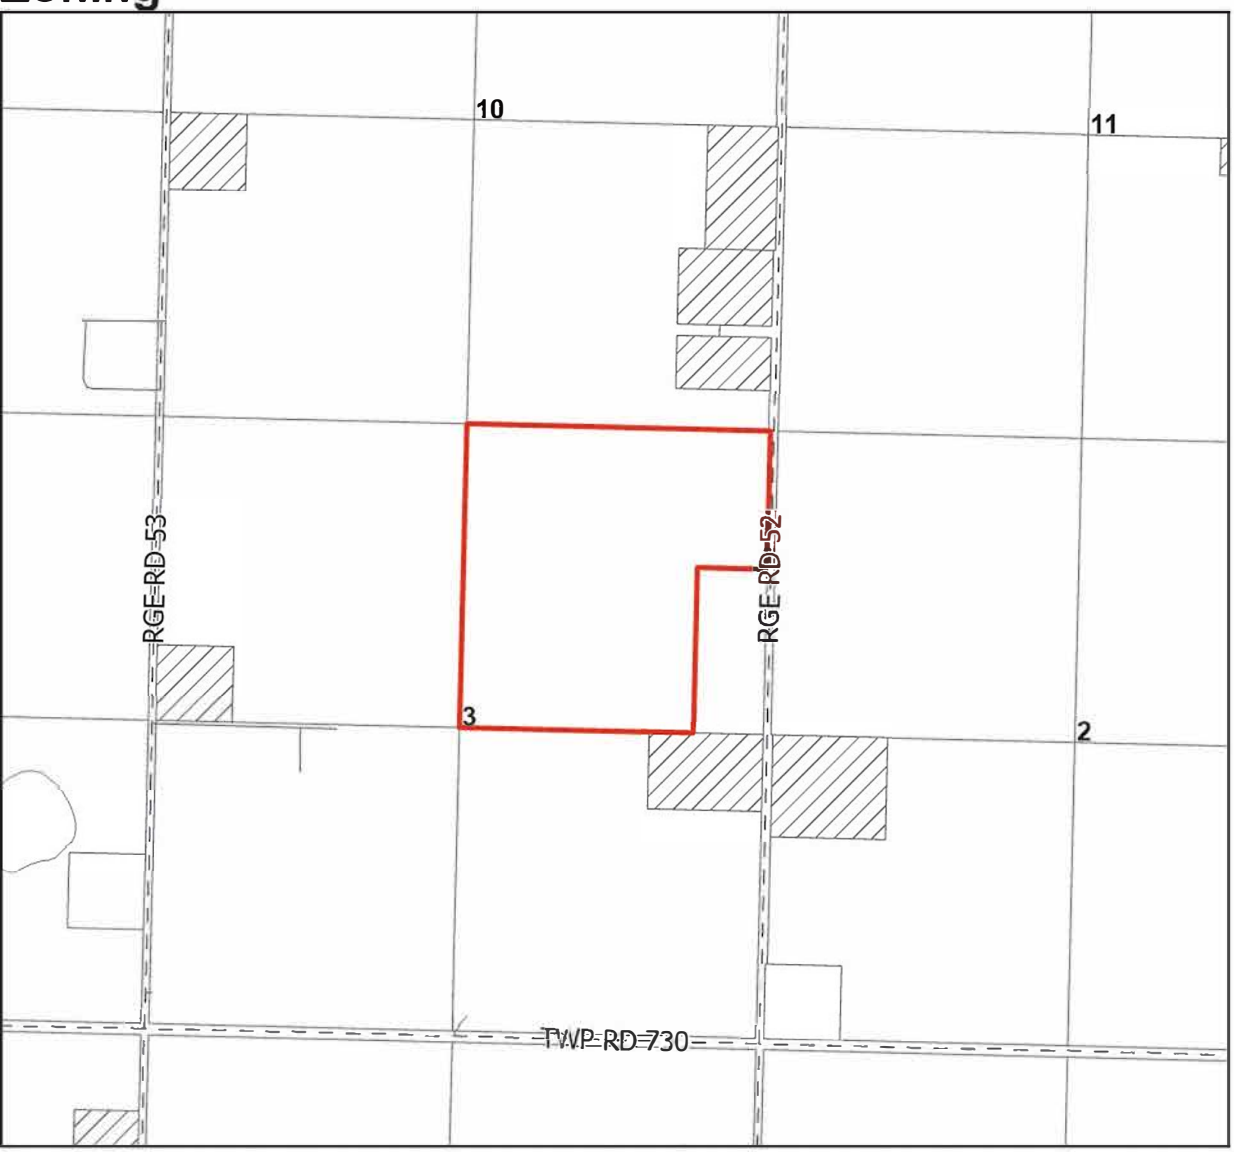

Scale: 1:20,000

N

Local Area Map Information

Parcel of Interest

Zoning

- Agricultural
- Country Residential
- Industrial
- Other
- Named Subdivisions


This GIS product is comprised of many layers of information that are maintained by other external data providers. The County of Grande Prairie assumes no responsibility nor liability for the accuracy or completeness of these data layers. The County of Grande Prairie makes no representation or warranties regarding the information contained in this document, including without limitation, whether said information is accurate or complete. Persons using this document do so solely at their own risk, and The County of Grande Prairie shall have no liability to such person for any loss or damage whatsoever. This document shall not be copied or distributed to any person without the express written consent to the County of Grande Prairie.
Copyright 2023 County of Grande Prairie. All Rights Reserved.

Bearsto& Associates
ENGINEERING & SURVEY
• Grande Prairie • Calgary • Edmonton •
PH: 780 532 4919 TF: 855 879 5973 W: www.baseng.ca

60 YEARS

REZONING PLAN

FILE No.: 25GEME6027
SHEET 1 OF 2

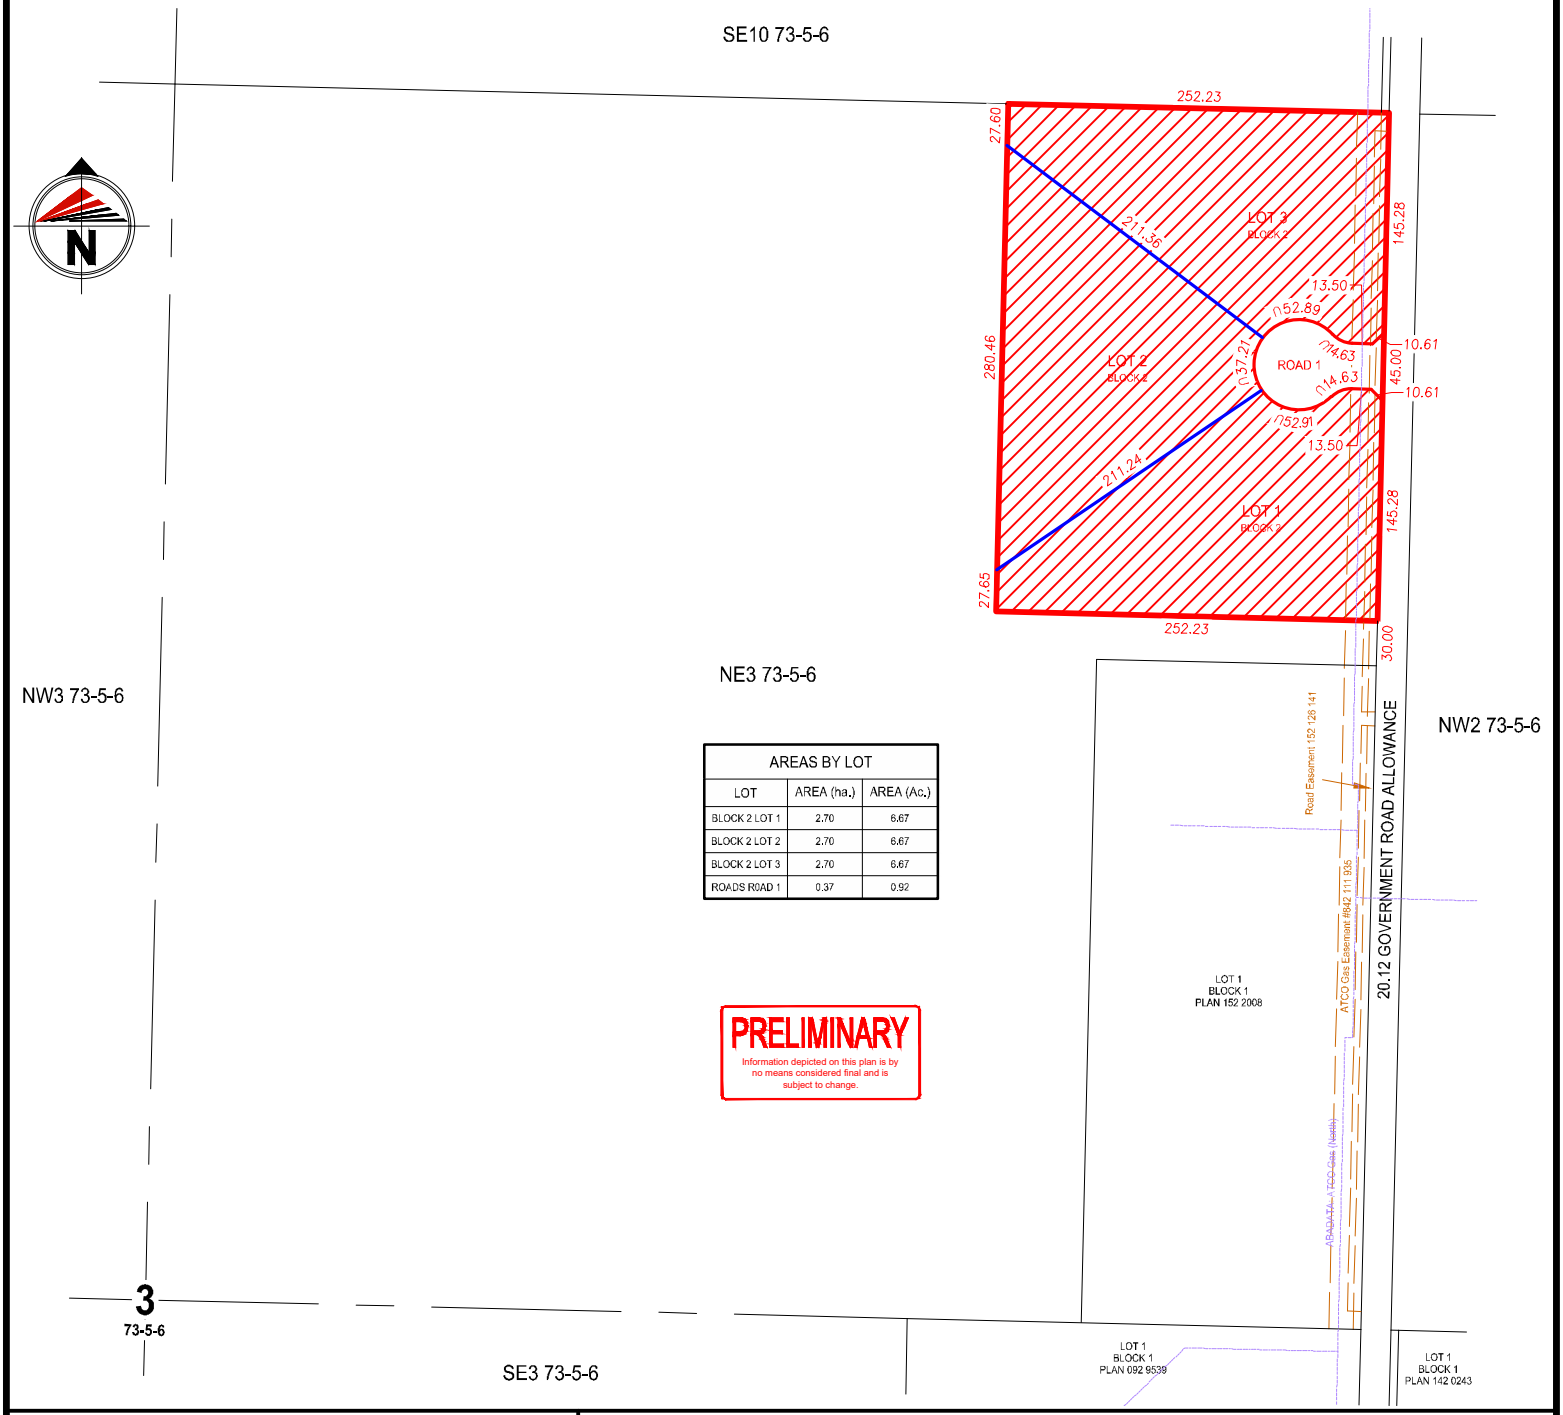

AREAS BY LOT		
LOT	AREA (ha.)	AREA (Ac.)
BLOCK 2 LOT 1	2.70	6.67
BLOCK 2 LOT 2	2.70	6.67
BLOCK 2 LOT 3	2.70	6.67
ROADS ROAD 1	0.37	0.92

PRELIMINARY
Information depicted on this plan is by no means considered final and is subject to change.

COUNTY OF GRANDE PRAIRIE NO. 1

REZONING PLAN
SHOWING PROPOSED REZONING OF
PART OF THE
N.E. 1/4 SEC. 3, TWP. 73, RGE. 5, W.6M.

LAND DEALT WITH BY THIS
PLAN IS SHOWN OUTLINED THUS: ———
AND CONTAINS: 8.47 HECTARES (20.92 ACRES)


SCALE: 1:5000

J:\JOBS\2026\26GLML7073\CAD\DRAFTING\26GLML7073-TE-R2.DWG

Bearsto & Associates
ENGINEERING & SURVEY
• Grande Prairie • Calgary • Edmonton •
PH: 780 532 4919 TF: 855 879 5973 W: www.baseng.ca

REZONING PLAN WITH AIRPHOTO

FILE No.: 25GEME6027
SHEET 2 OF 2

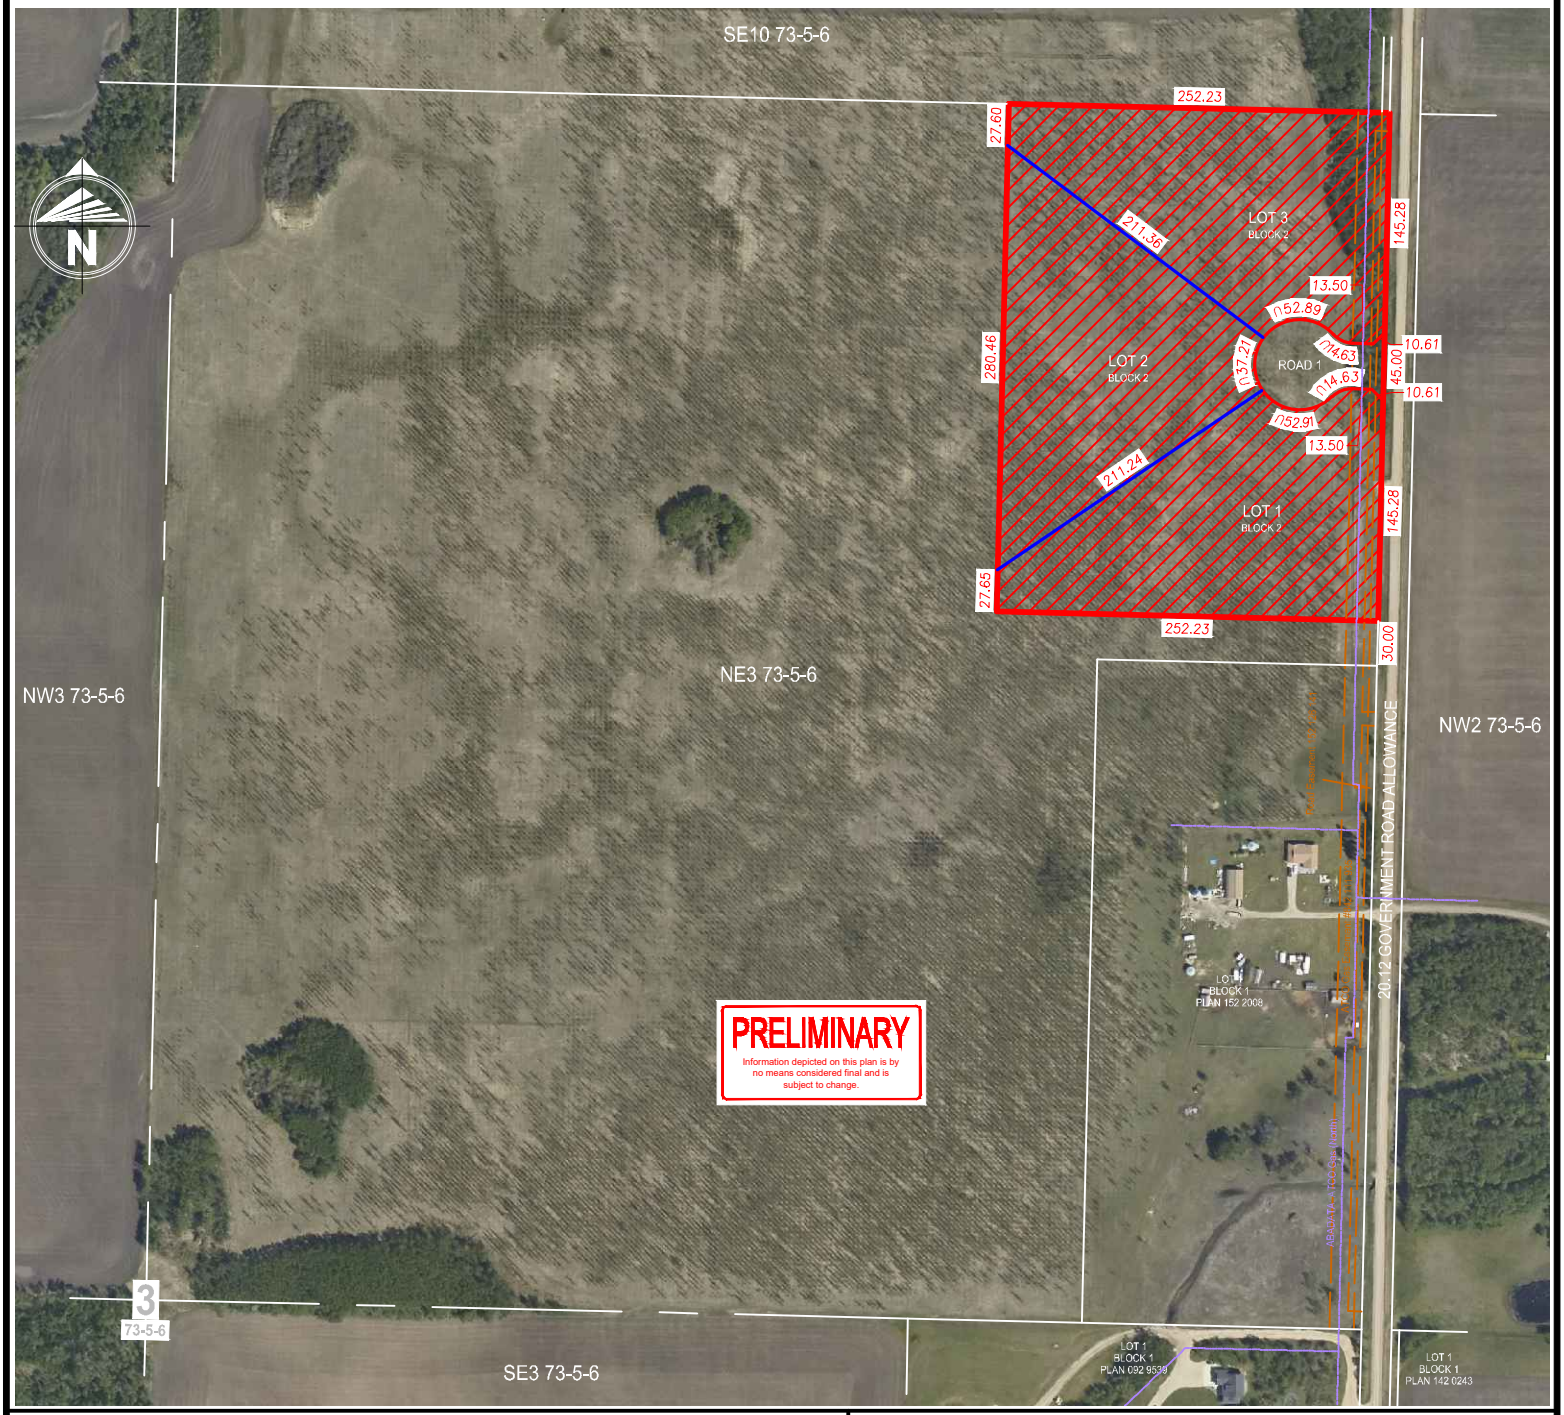

*NO FIELD SURVEY WAS UNDERTAKEN TO PRODUCE THIS PLAN
*CONTAINS INFORMATION LICENSED UNDER THE
'OPEN GOVERNMENT LICENSE' - COUNTY OF GRANDE PRAIRIE NO. 1

BURIED PIPE CONTAINING
VARIOUS SUBSTANCE:
SOUR SUBSTANCE:
ABANDONED:
DISCONTINUED:

Power Pole
Anchor
Light
Pedestal
Water Course

PROJECT DETAILS		REVISIONS		
SURVEYOR:	BRUCE C. E. TATTRIE, A.L.S.	1	BR - 03/25/26	REVISE TO 4 LOTS
PROJECT:	KNOBLOCH	2	BR - 05/22/26	REVISE TO 3 LOTS
DRAFTED BY:	BLAKE ROSSOL	3		
CHECKED BY:	PLAN HAS NOT BEEN CHECKED	4		
DATE:	MAY 22, 2026	5		
SCALE: 1:5000		6		

J:\JOBS\2026\26GLML7073\CAD\DRAFTING\26GLML7073-TE-R2.DWG