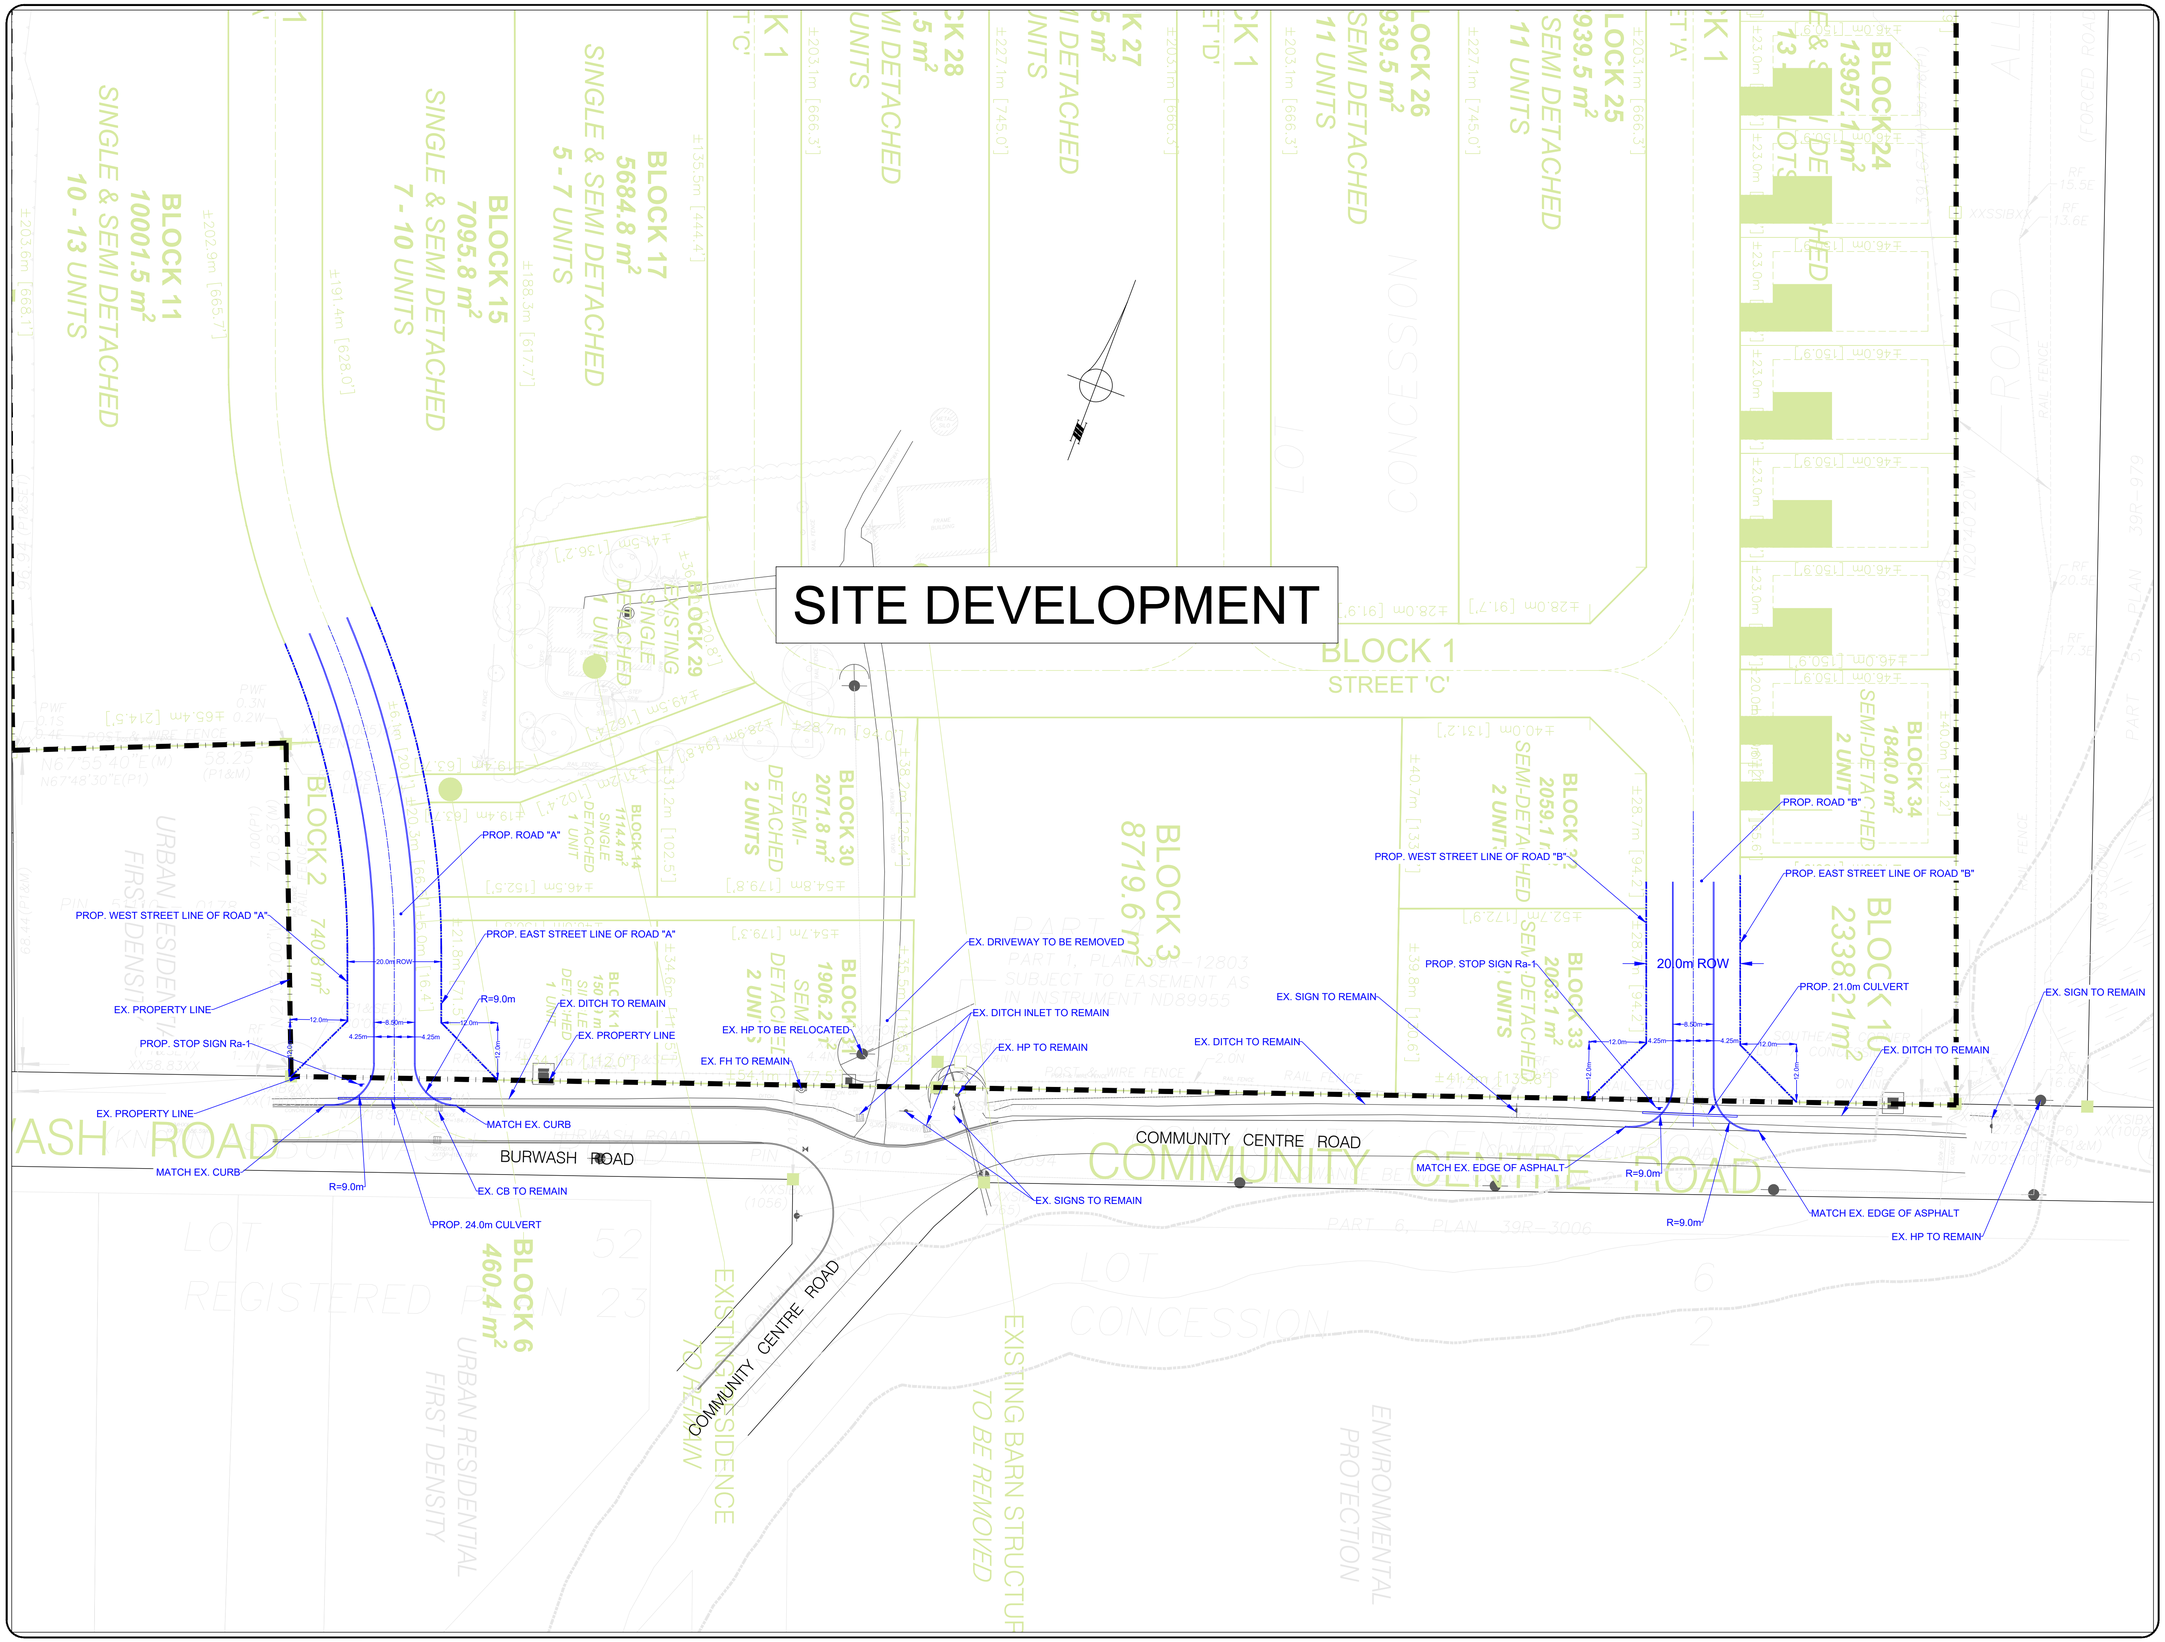

KEY PLAN



LEGEND

- EXISTING PROPERTY LINE
- PROPOSED PROPERTY LINE
- SITE DEVELOPMENT
- EXISTING CONDITIONS
- PROPOSED CONDITIONS

REVISONS

NO	REVISION	DATE	BY
4			
3	SUBMISSION FOR REVIEW	AUG 10/26	R.P.
2	SUBMISSION FOR REVIEW	MAY 20/26	R.P.
1	SUBMISSION FOR REVIEW	JAN 24/25	R.P.

STAMP

CIVIL CONSULTANT:

nextrans
CONSULTING ENGINEERS
Suite 201, 520 Industrial Parkway South
Aurora ON L4G 6W8
Tel: 905-503-2563
Web: www.nextrans.ca

PROJECT NAME:

PROPOSED DEVELOPMENT
9380 Burwash Road
BALTIMORE, ONTARIO

DRAWING TITLE:

FUNCTIONAL PLAN

DESIGN BY: W.L.	DATE: January 23, 2025
CHECKED BY: R.P.	PROJECT NO. NT-24-178
DRAWN BY: W.L.	
SCALE: 1:600	DRAWING NO.