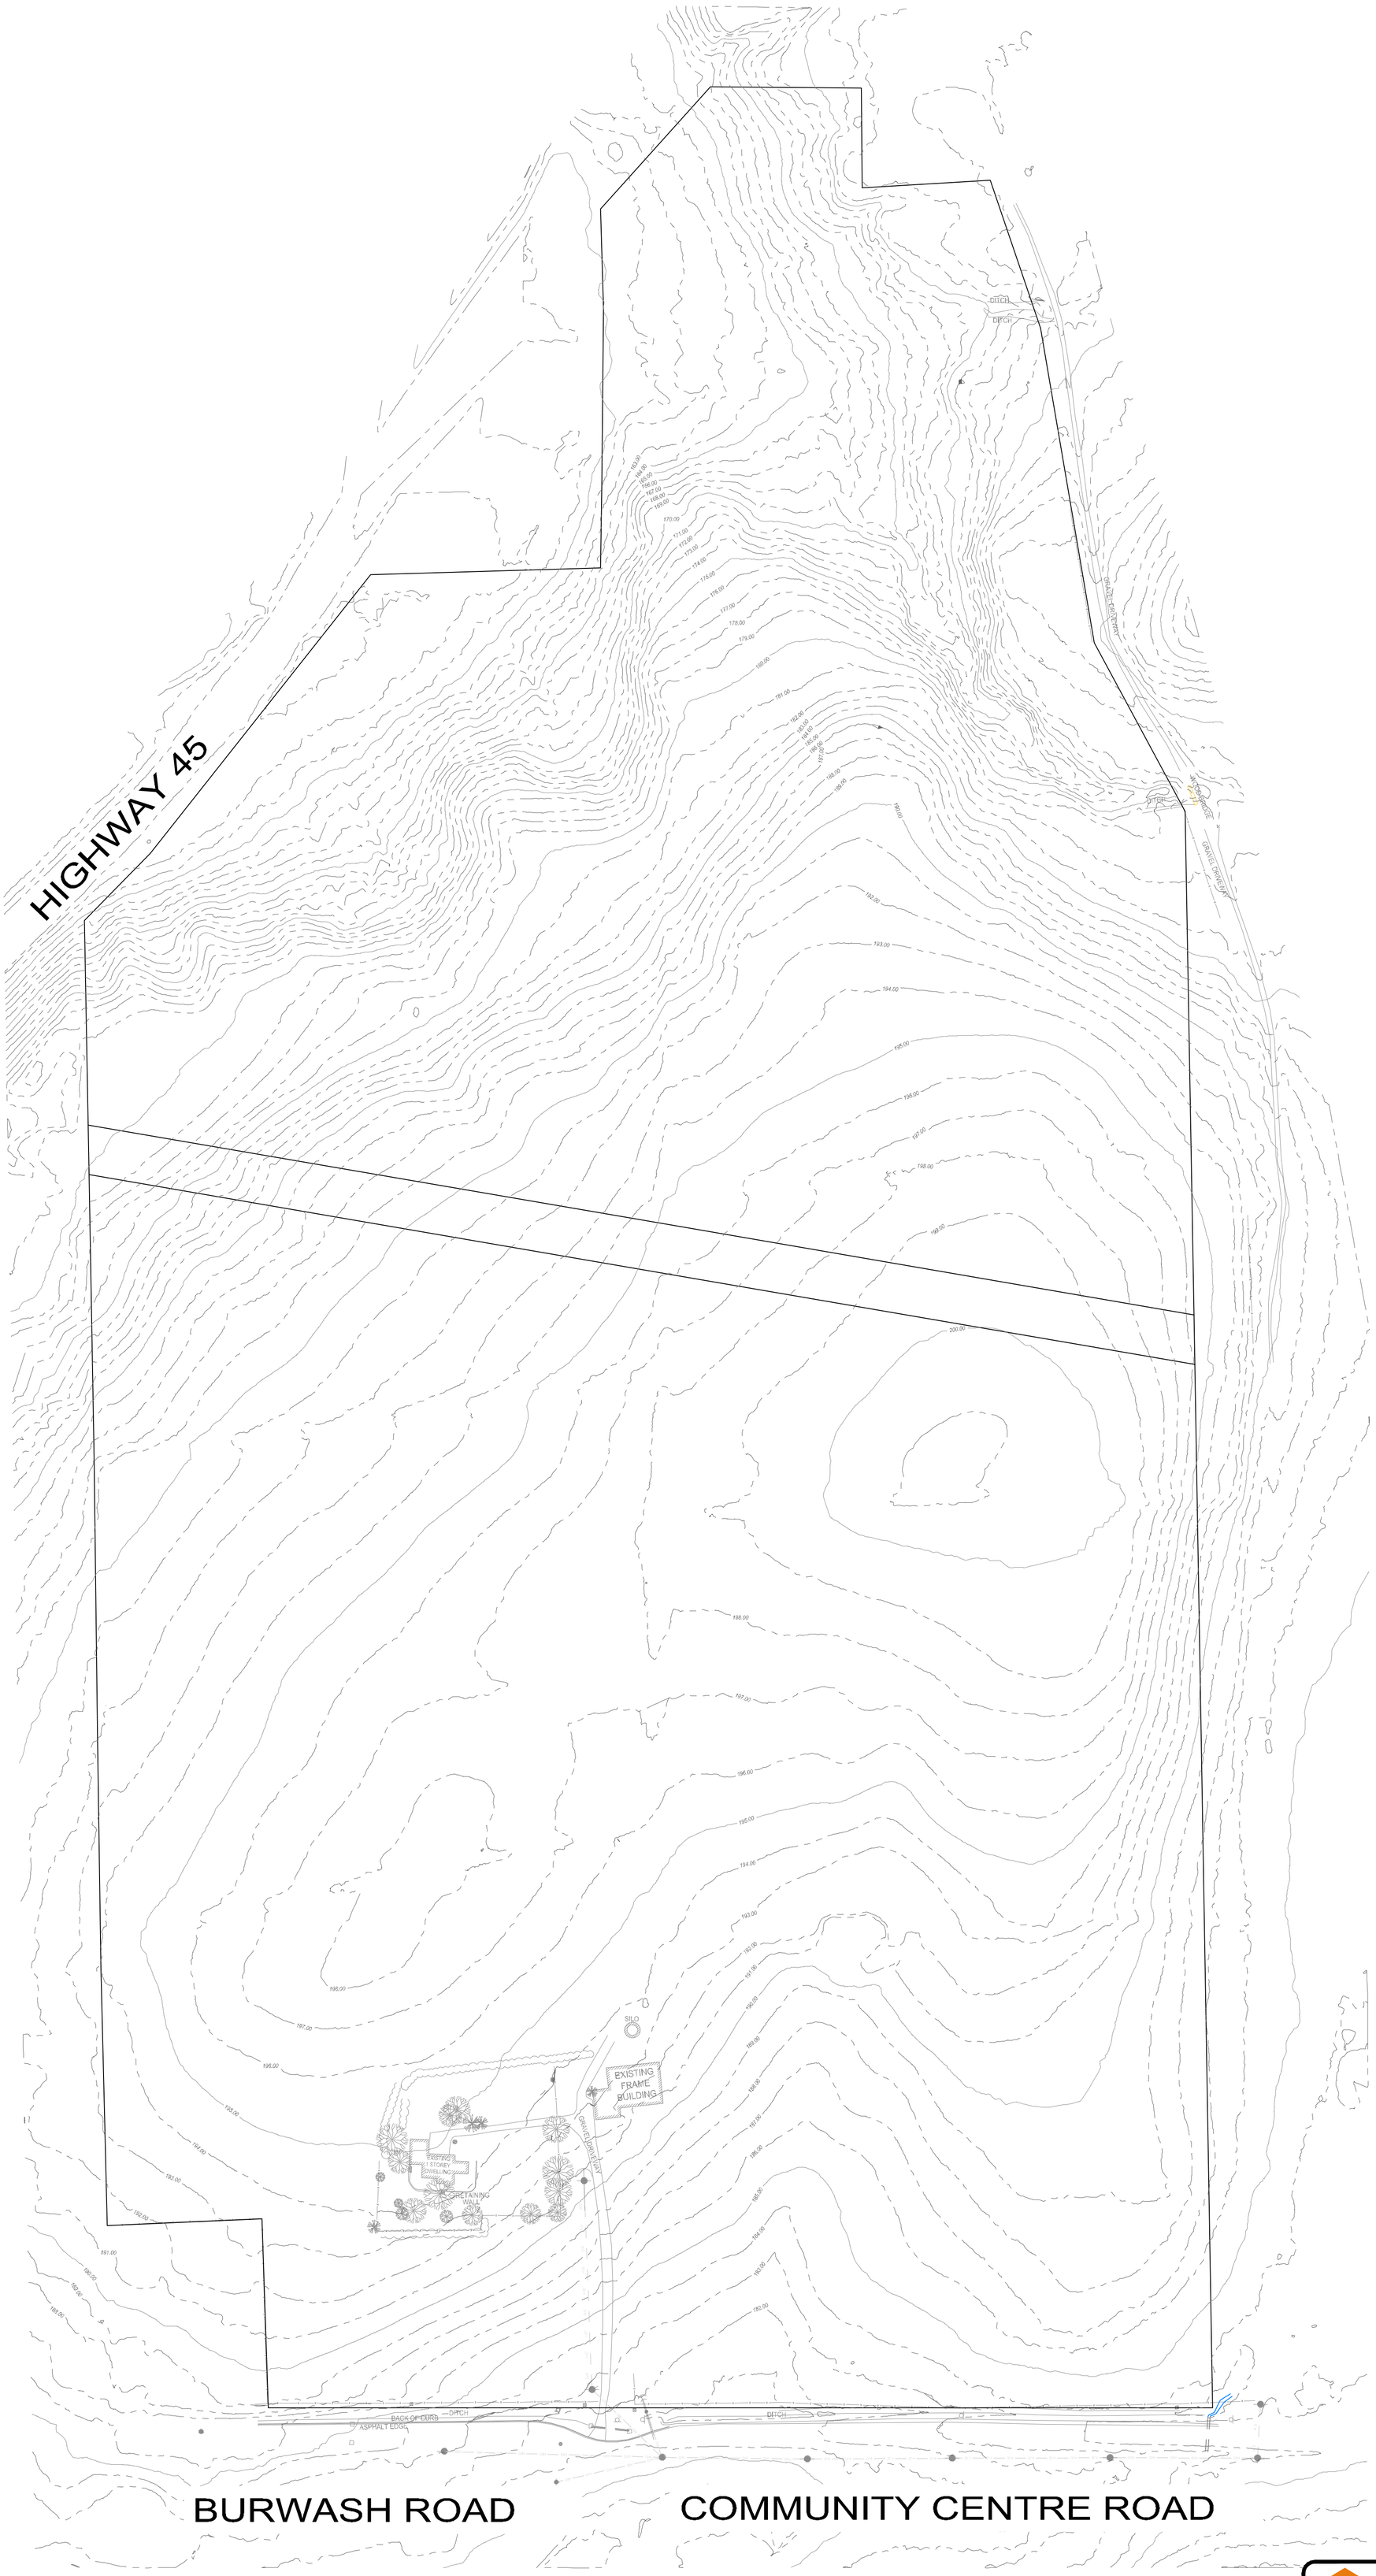

ENGAGE ENGINEERING
www.engageeng.ca • 171 King Street, Suite 120, Peterborough, ON • Phone: (705) 755-0427

BURWASH DEVELOPMENT

BASE PLAN

DRAWN:	APPROVED:	SCALE:	DATE:	PROJECT No.:
D.JEDRZEJEWSKI	J.ARMSTRONG	1:1250	12-06-24	23121