COLBORNE STREET RECONSTRUCTION

PLAN AND PROFILE

COLBORNE STREET
from STA. 1+904.80 to STA. 2+401.11

Kawartha Lakes
INFRASTRUCTURE DESIGN AND CONSTRUCTION
ENGINEERING & CORPORATE ASSETS
322 KENT ST. W.
LINDSAY, ON K9V 5R8
(705) 324-9411

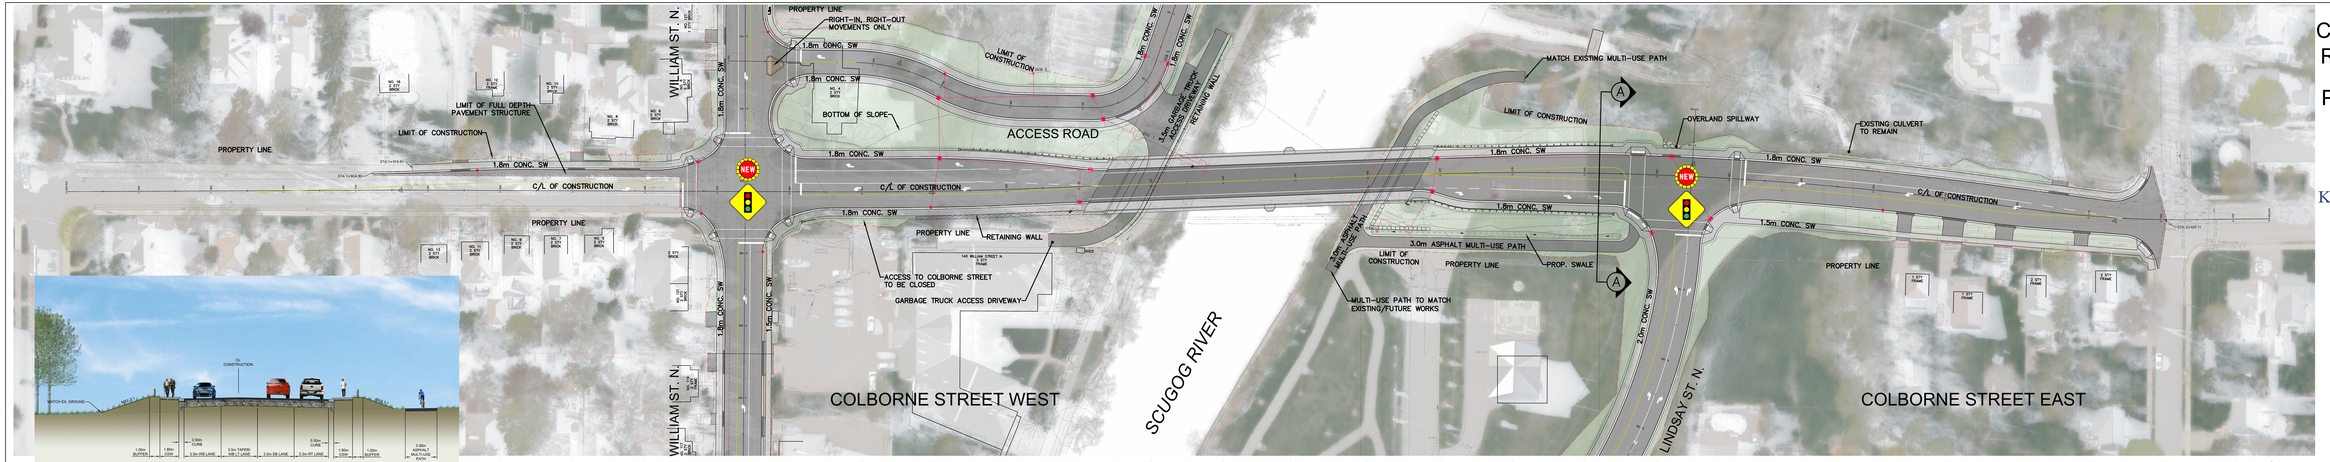

SECTION A-A

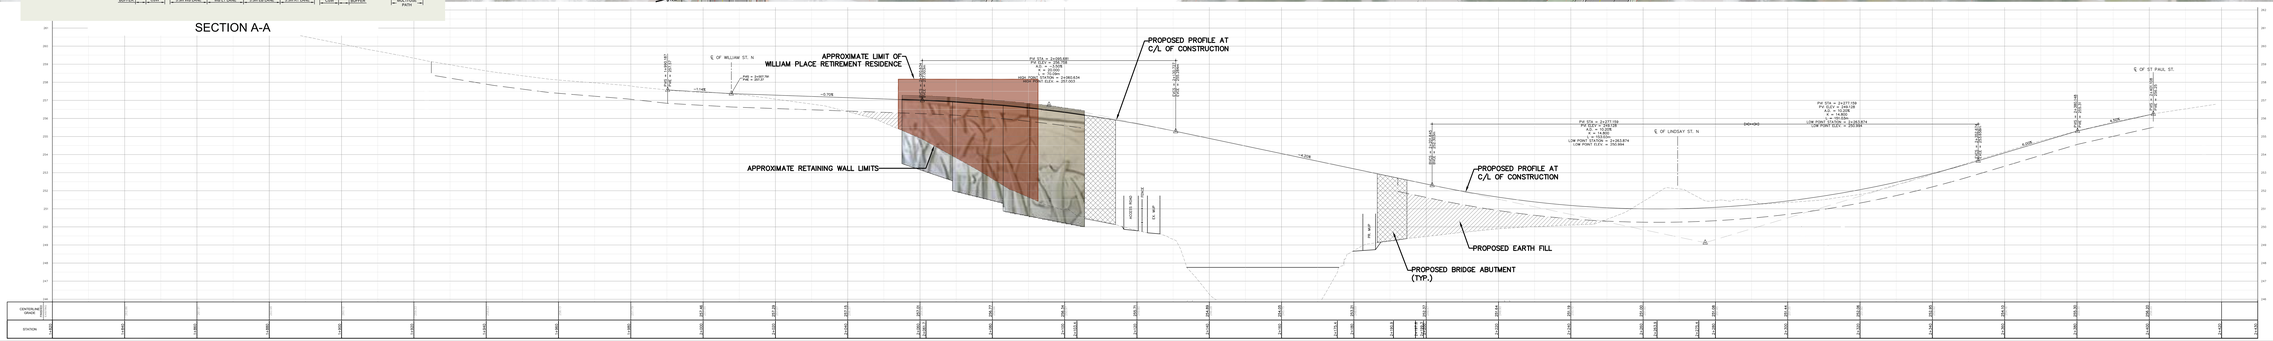

LEGEND

- EXISTING MAINTENANCE HOLE
- EXISTING CATCH BASIN
- EXISTING WATERMAIN
- LIMIT OF CONSTRUCTION
- PROPERTY LINE
- EXISTING STORM
- PROPOSED STORM
- PROPOSED MAINTENANCE HOLE
- PROPOSED CATCH BASIN
- PROPOSED CURB & GUTTER
- PROPOSED CONCRETE SIDEWALK
- PROPOSED ASPHALT ROADWAY
- GRAVEL DRIVEWAY
- SOD
- PROPOSED TACTILE PLATES
- PROPOSED SIGNALIZED INTERSECTION

1:250 HORIZ. 0 5 10 20 30

1:50 VERT. 0 1 2 4 6

CIMA+
2nd Floor - 415 Baseline Road West, Bowmanville, ON L1C 5M2
Phone: 905-697-4454
www.cima.ca