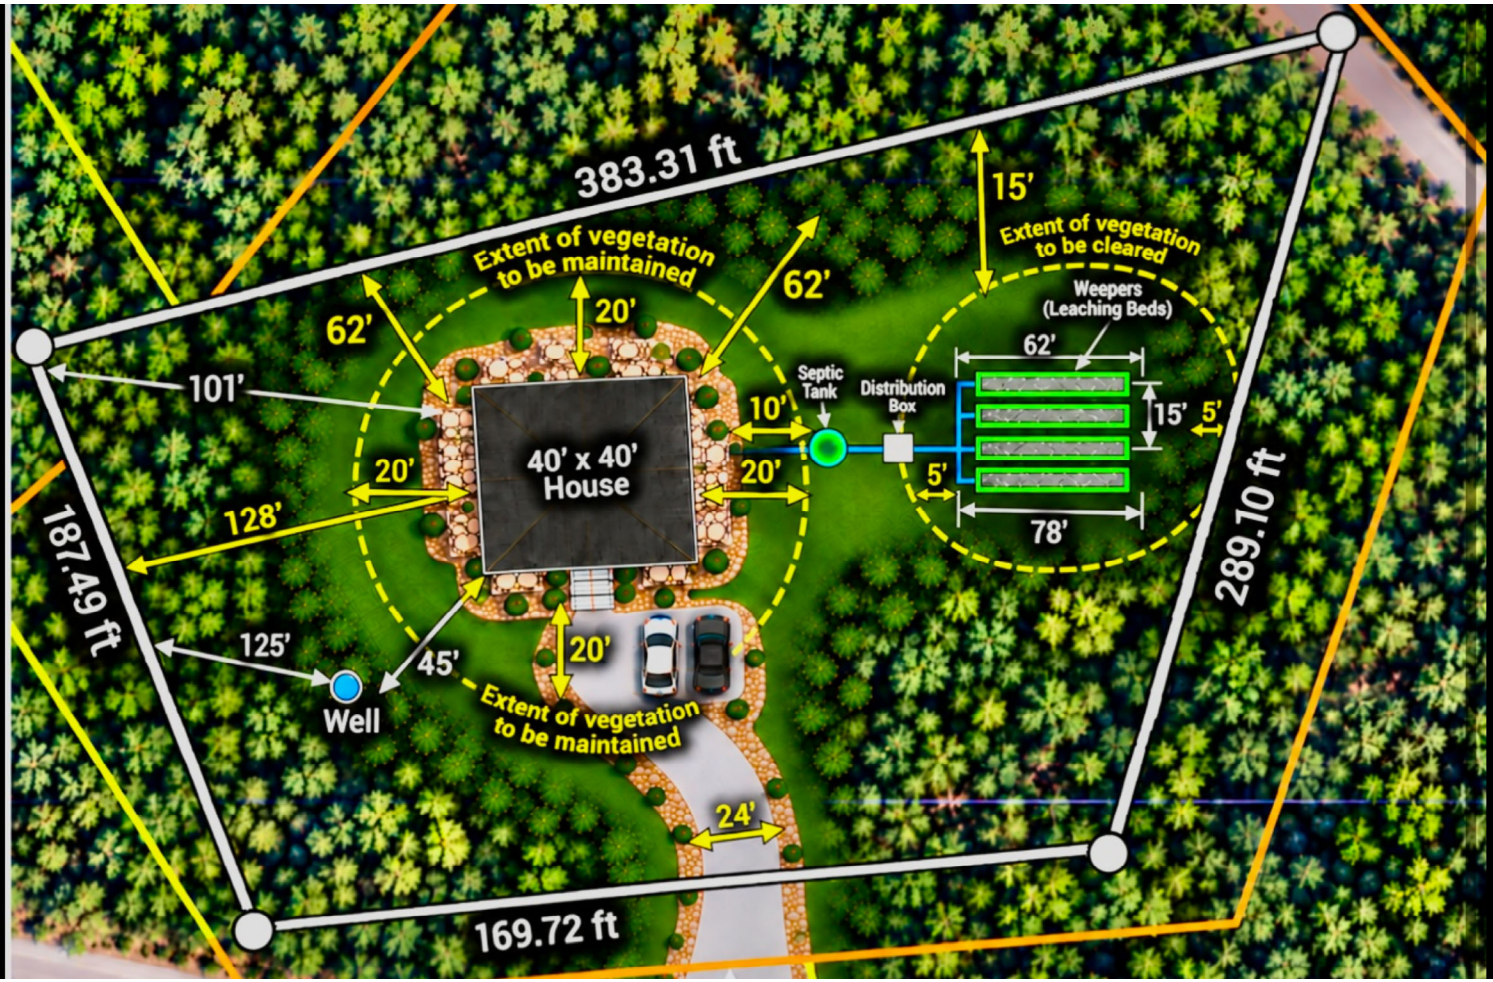

383.31 ft
Extent of vegetation to be maintained
62'
62'
20'
15'
Extent of vegetation to be cleared
Weepers (Leaching Beds)
62'
101'
Septic Tank
Distribution Box
10'
40' x 40' House
20'
20'
15'
5'
5'
78'
128'
187.49 ft
289.10 ft
125'
45'
20'
Well
Extent of vegetation to be maintained
24'
169.72 ft