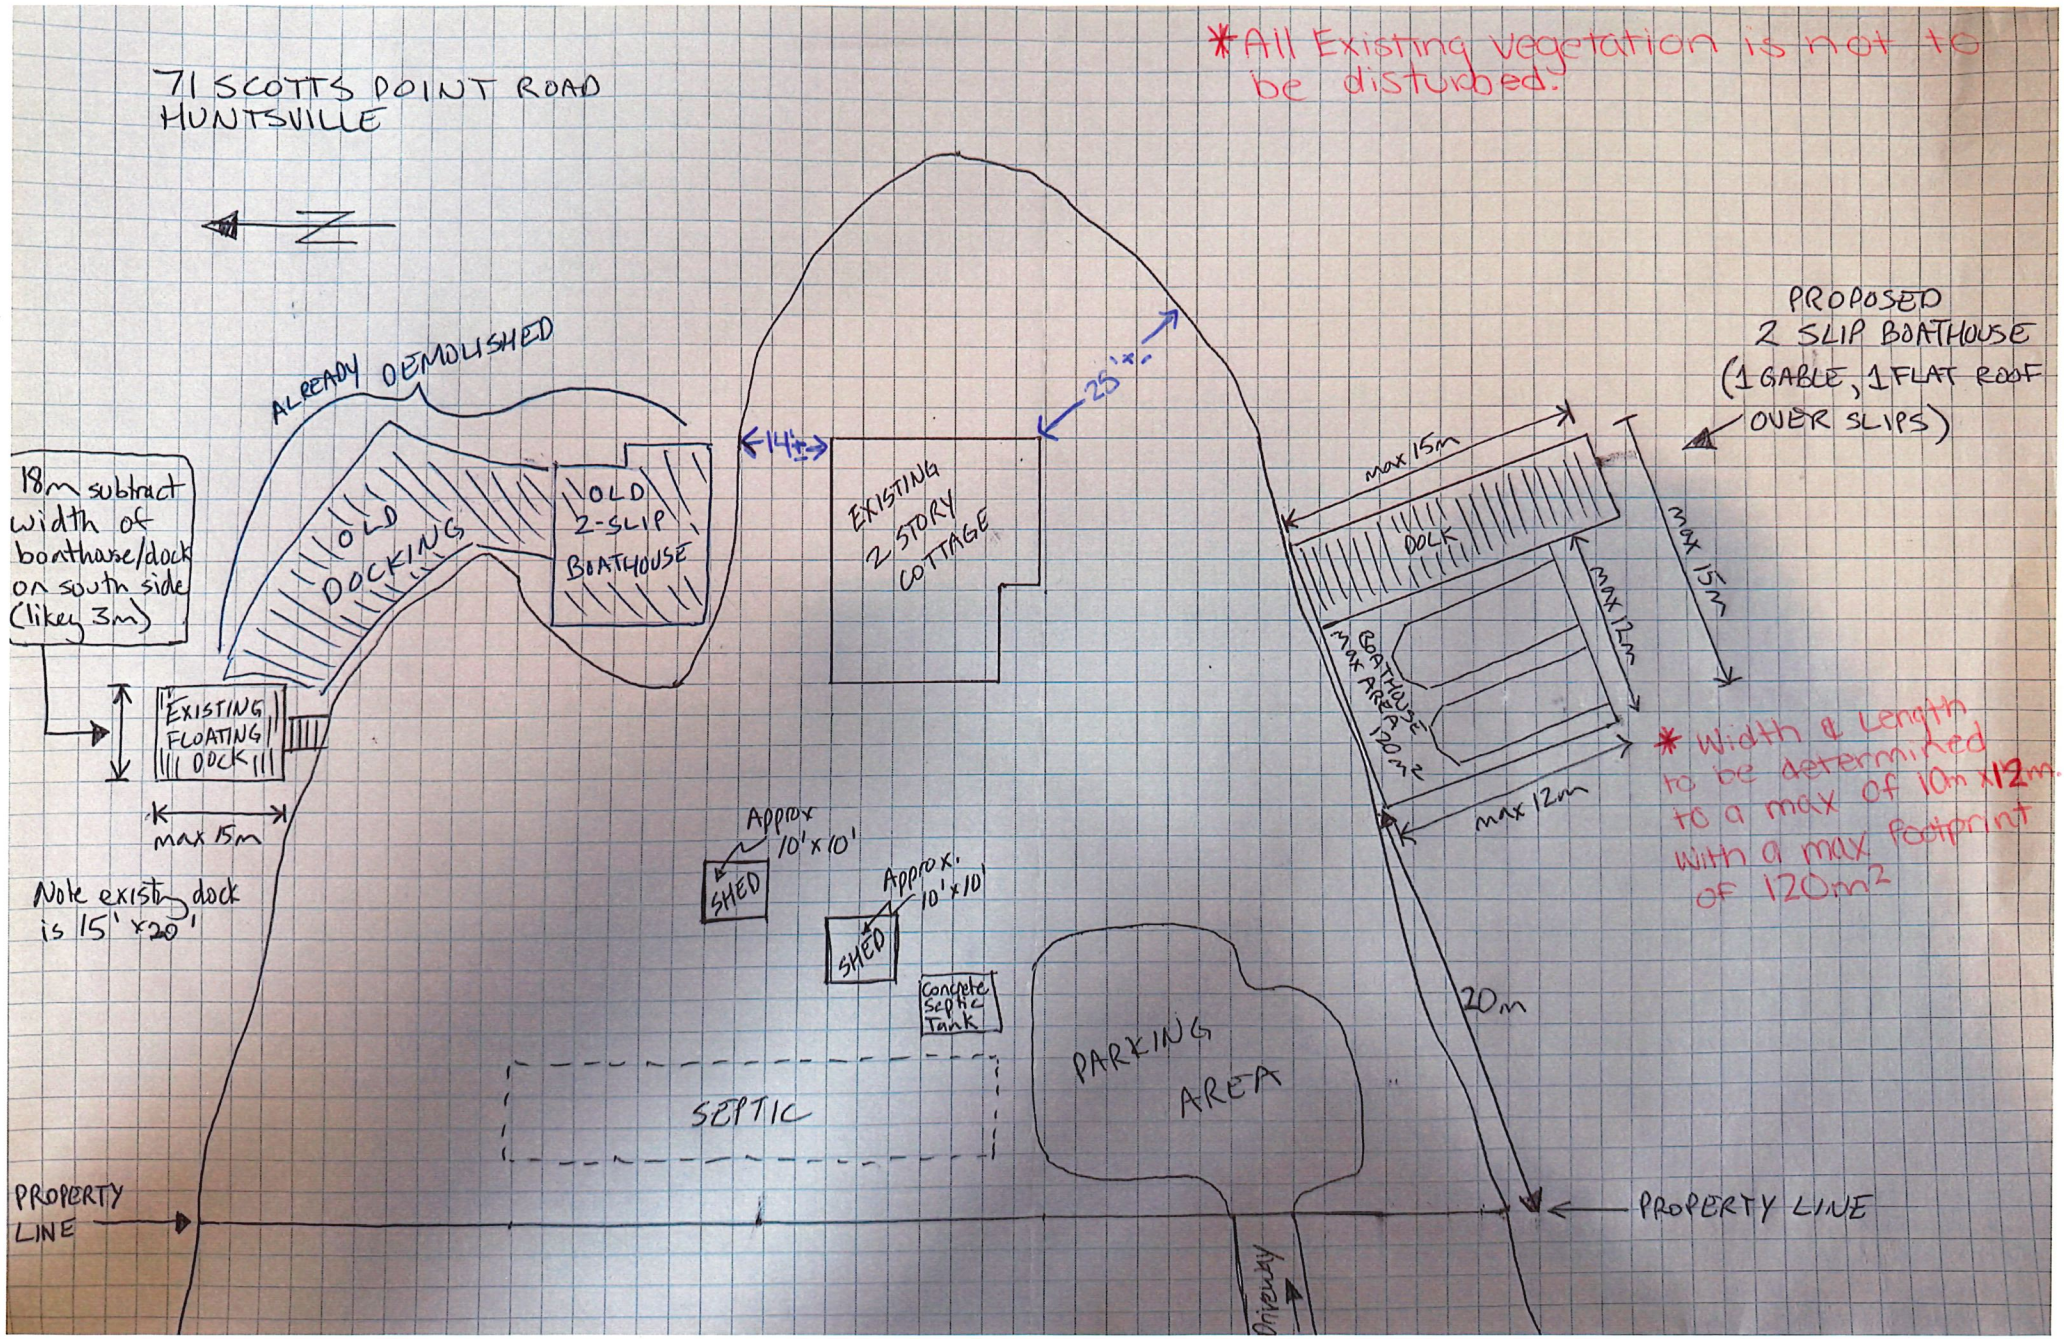

71 SCOTTS POINT ROAD
HUNTSVILLE
*All Existing vegetation is not to be disturbed.
N
ALREADY DEMOLISHED
OLD DOCKING
OLD 2-SLIP BOATHOUSE
14'±
25'±
EXISTING 2 STORY COTTAGE
PROPOSED 2 SLIP BOATHOUSE (1 GABLE, 1 FLAT ROOF OVER SLIPS)
max 15m
DOCK
max 12m
BOATHOUSE max AREA 120m²
max 15m
max 12m
* Width & Length to be determined to a max of 10m x 12m. With a max footprint of 120m²
18m subtract width of boathouse/dock on south side (likey 3m)
EXISTING FLOATING DOCK
max 15m
Note existing dock is 15' x 20'
Approx 10' x 10'
SHED
Approx. 10' x 10'
SHED
Concrete Septic Tank
SEPTIC
PARKING AREA
20m
PROPERTY LINE
PROPERTY LINE
Driveway