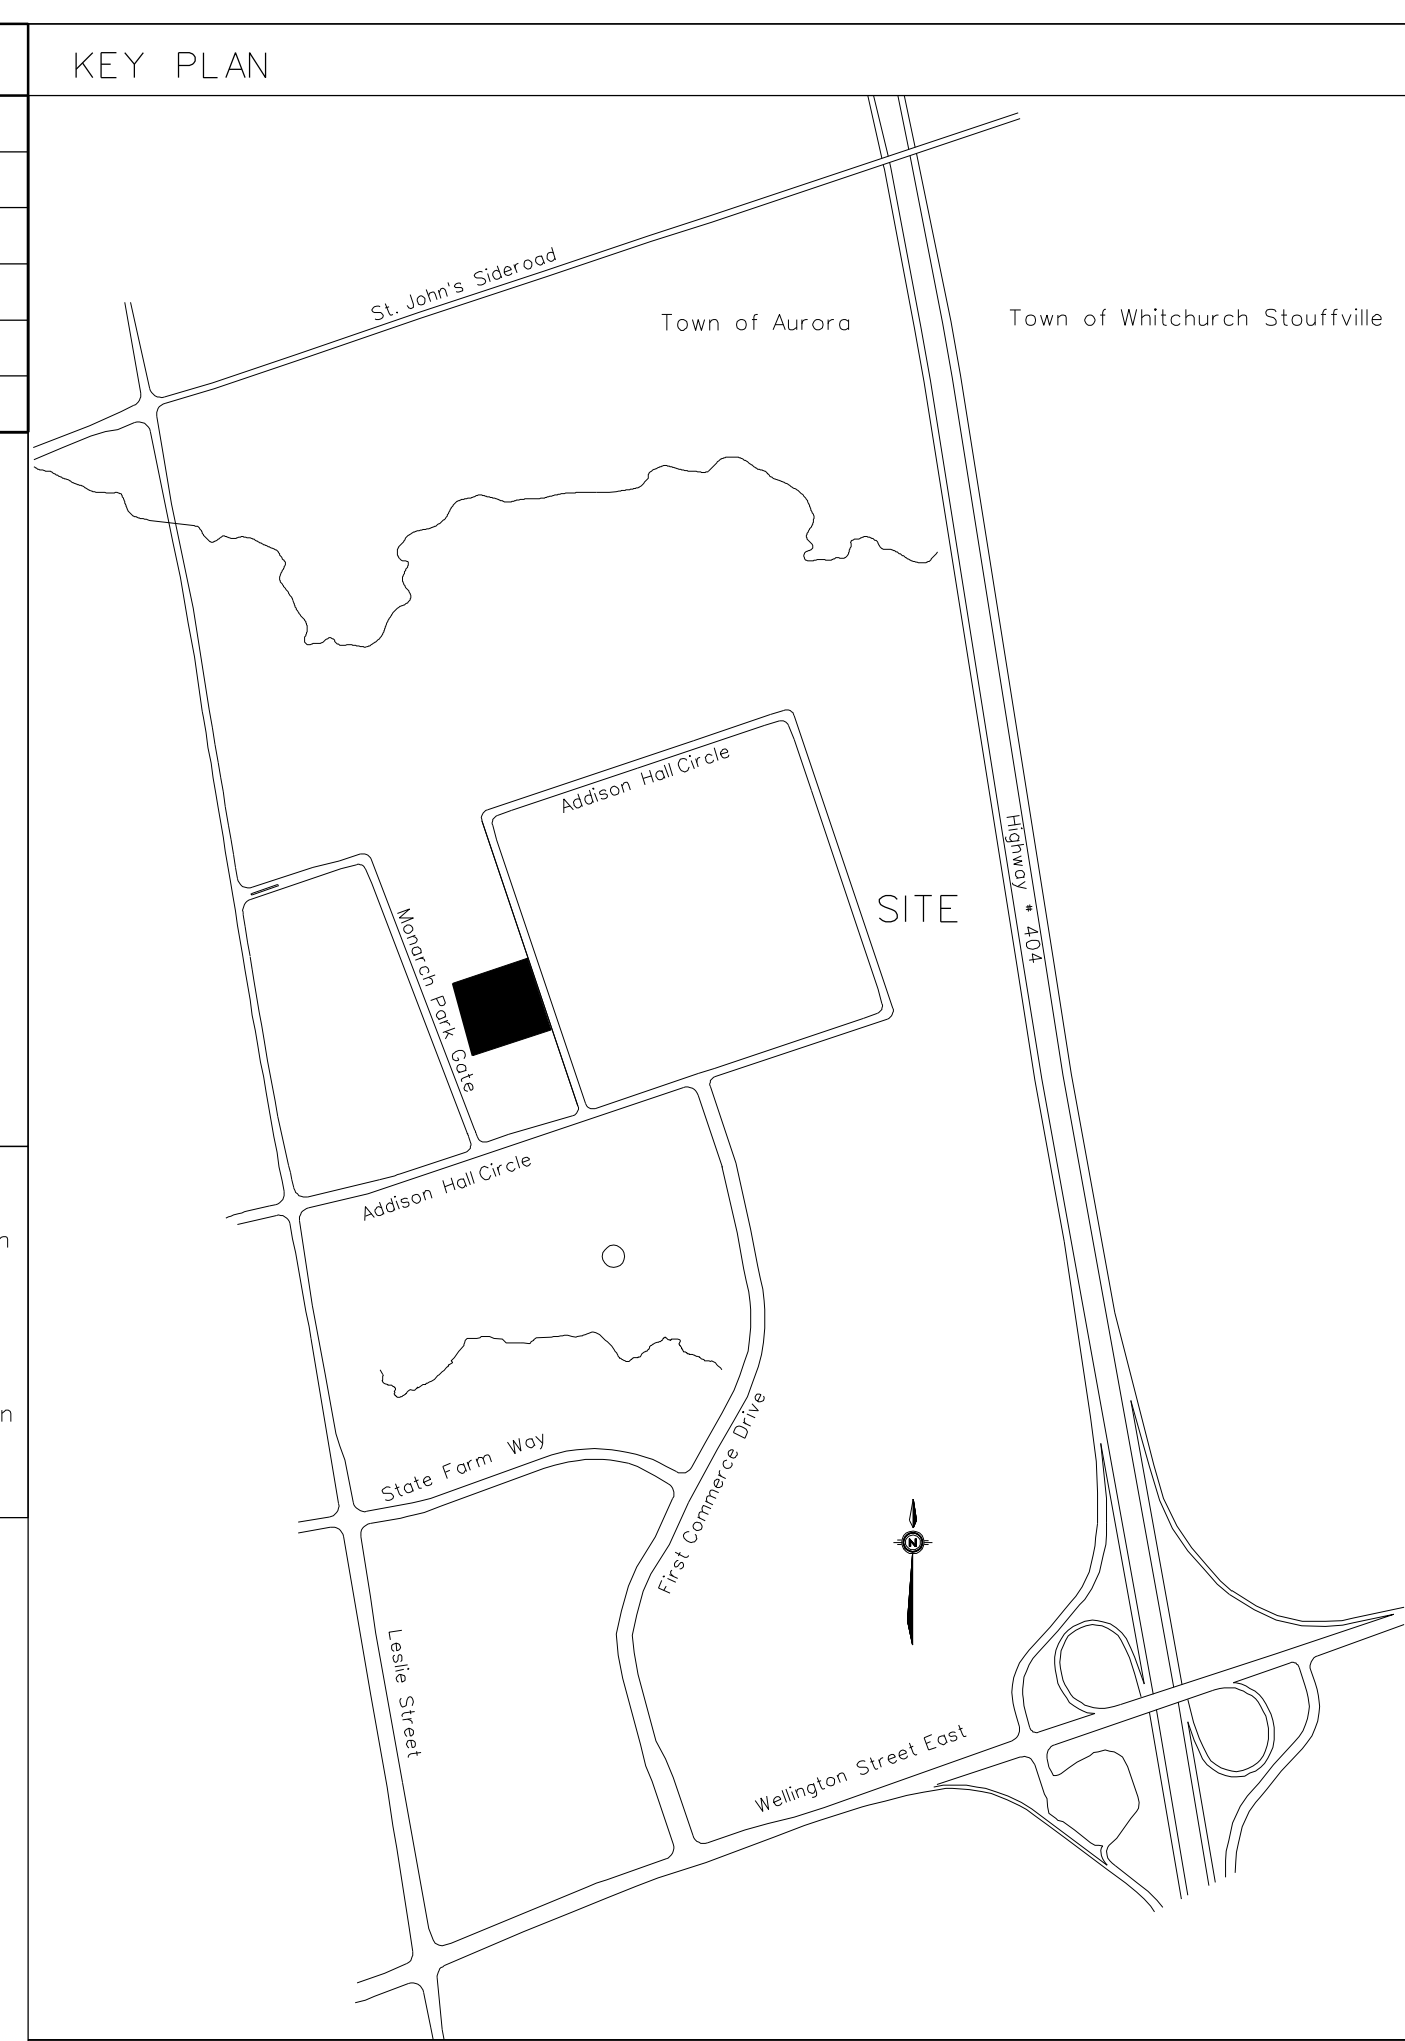
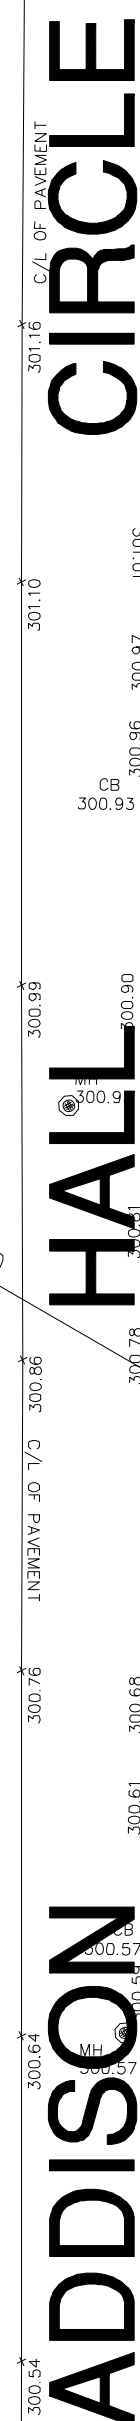
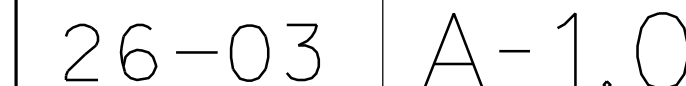
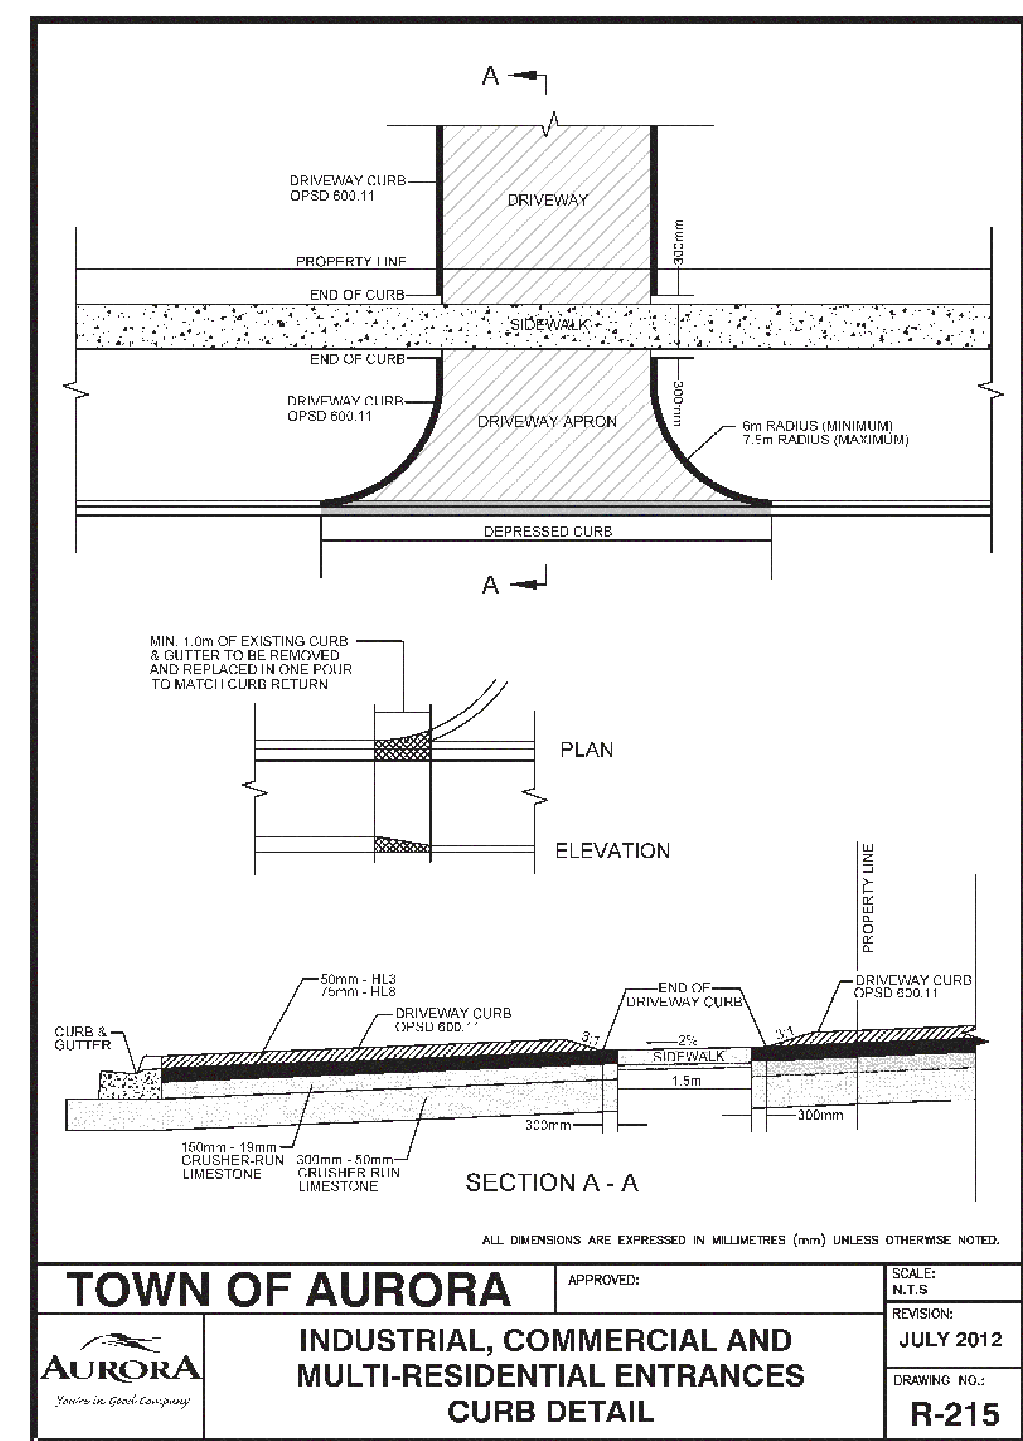


[illegible]

				OCT 16 2026	SITE PLAN APPLICATION SUBMISSION
				JUN 29 2026	PRELIMINARY ZONING REVIEW
				MAR 23 2026	PRE-CONSULTATION
No	Date Plotted	Revisions	Date Plotted	Issued for:	