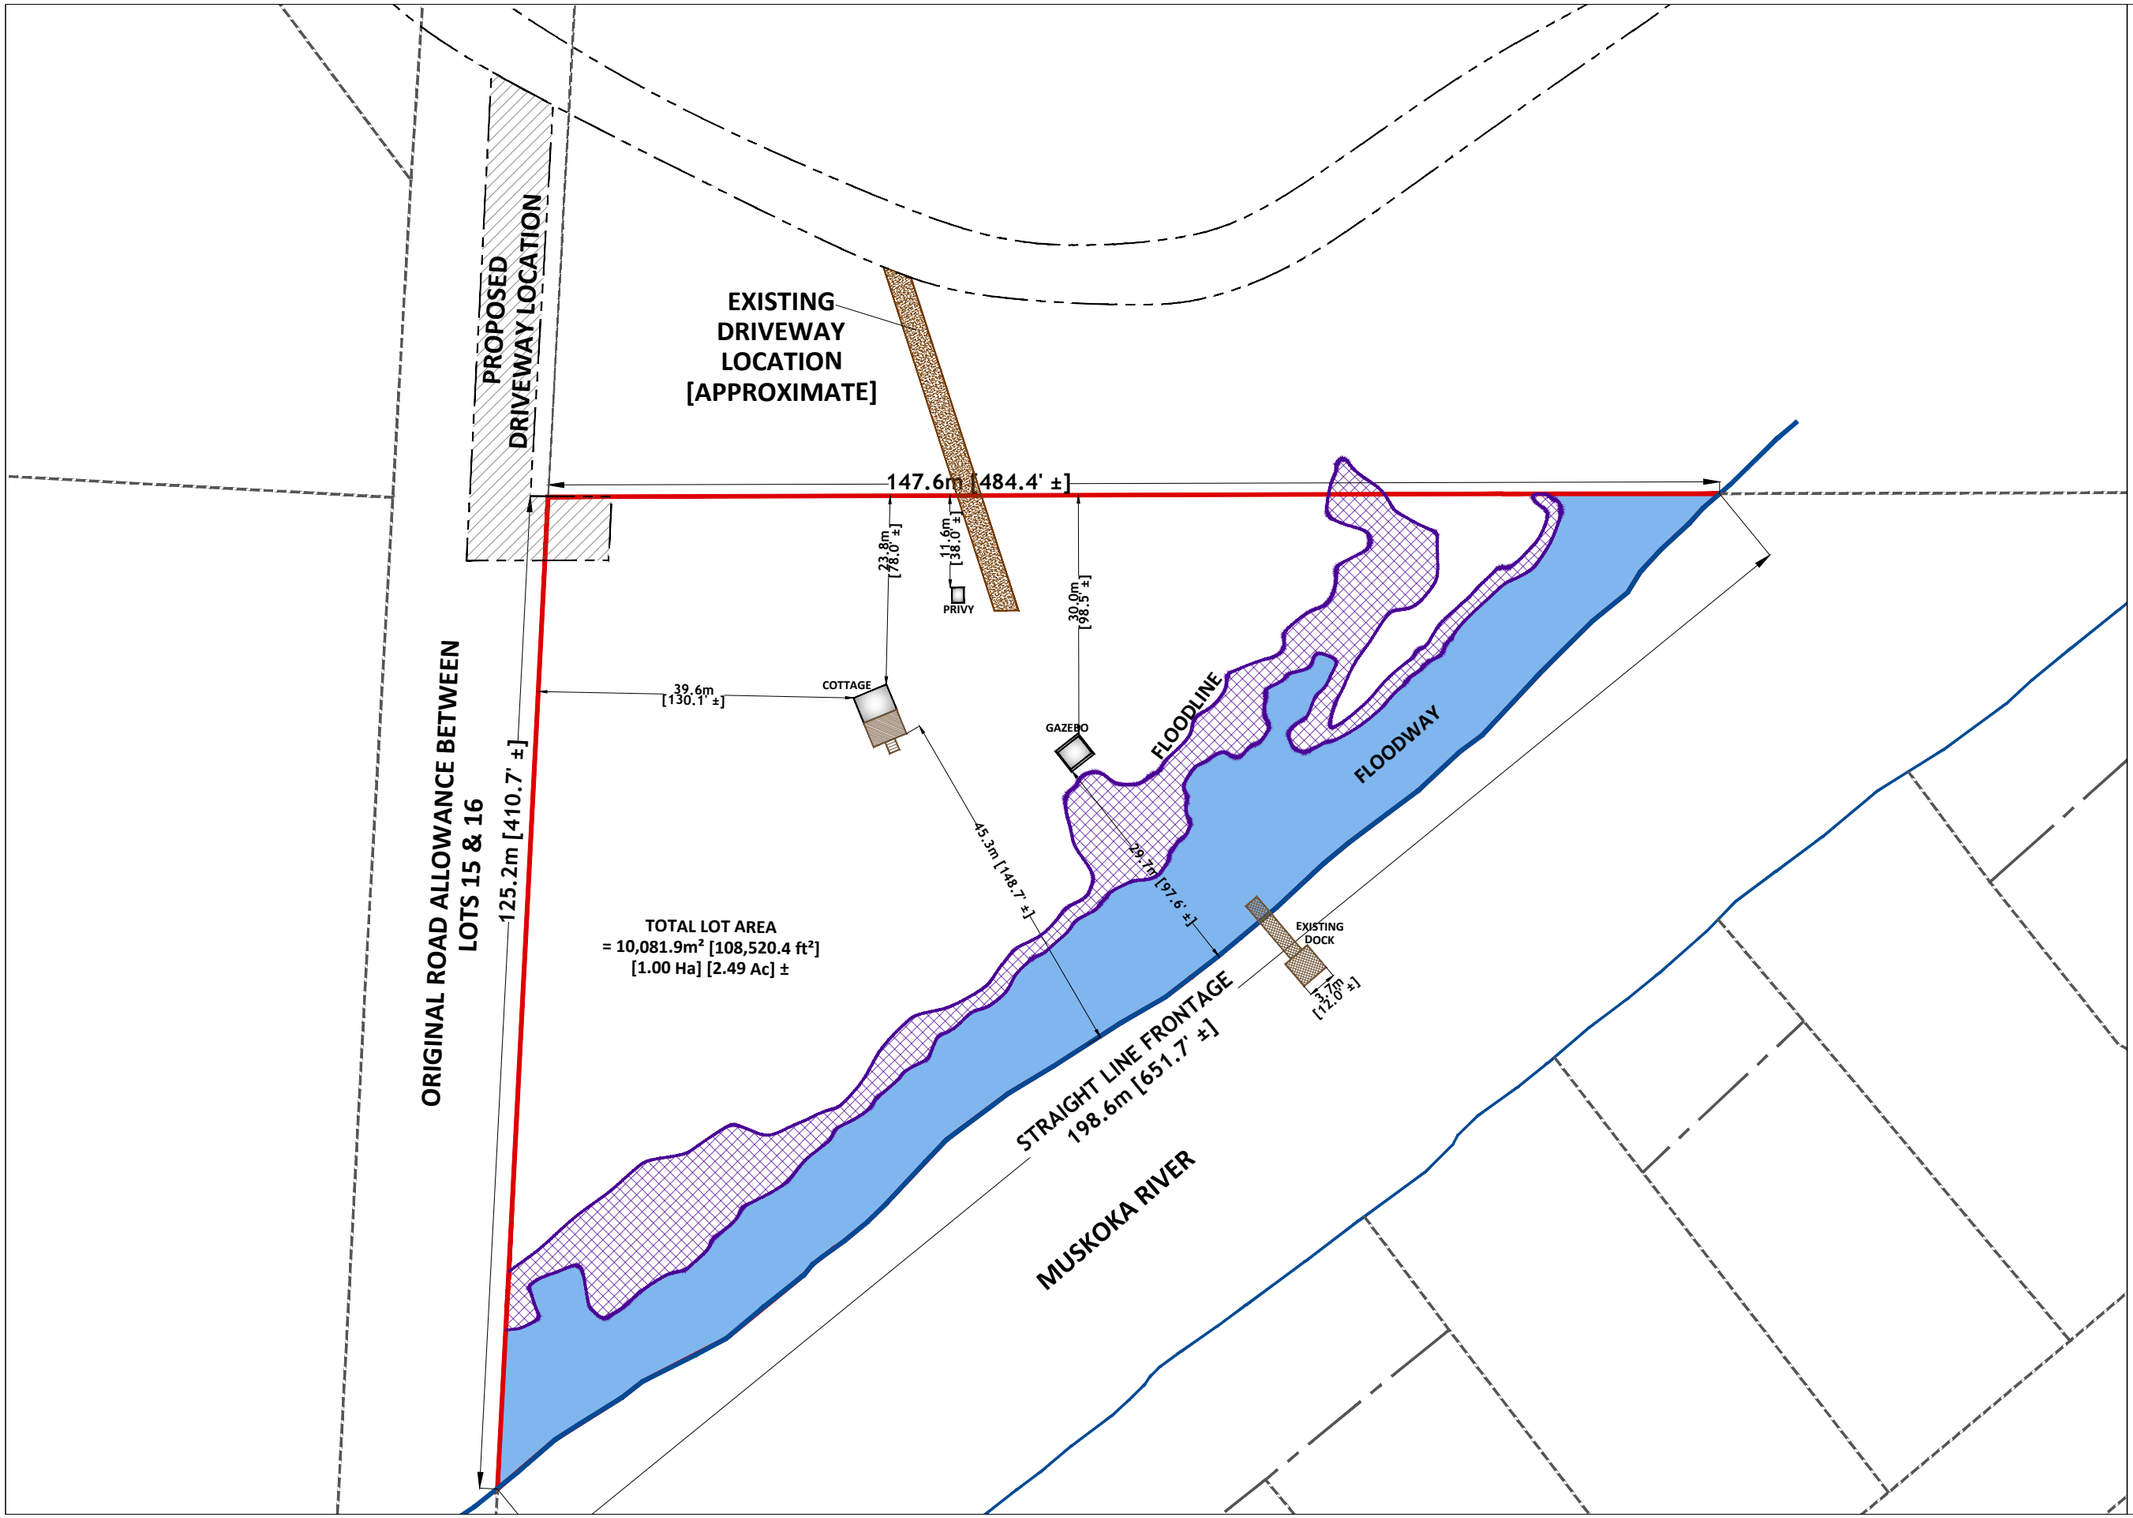



**SITE PLAN**

245 RIVER VALLEY DRIVE
PLAN 35R-16678
PART OF LOT 16, CONCESSION 1
GEOGRAPHIC TOWNSHIP OF STEPHENSON
TOWN OF HUNTSVILLE
DISTRICT MUNICIPALITY OF MUSKOKA

VOLLICK

THIS DRAWING IS INTENDED SOLELY FOR ILLUSTRATIVE PURPOSES.

THE BASE MAPPING HAS BEEN COMPILED FROM EXTERNAL SOURCES, AND THE INFORMATION DEPICTED IS APPROXIMATE IN NATURE.

THIS DOCUMENT DOES NOT REPRESENT A PLAN OF SURVEY AND SHALL NOT BE USE, RELIED UPON, OR CONSTRUED AS SUCH.

© 2026 Planscape Inc. All Rights Reserved
No person may copy, reproduce, distribute, or modify this plan, in whole or in part, without prior written authorization from Planscape Inc.

PLANSCAPE
BUILDING COMMUNITY THROUGH PLANNING

| SCALE | PROJECT NO. | DATE | BY |
|---|---|---|---|
| 1 : 750 | 192600 | SEPTEMBER 30, 2026 | JT |

BASE MAP SOURCE:
E.J. WILLIAMS - O.L.S. - 1996