


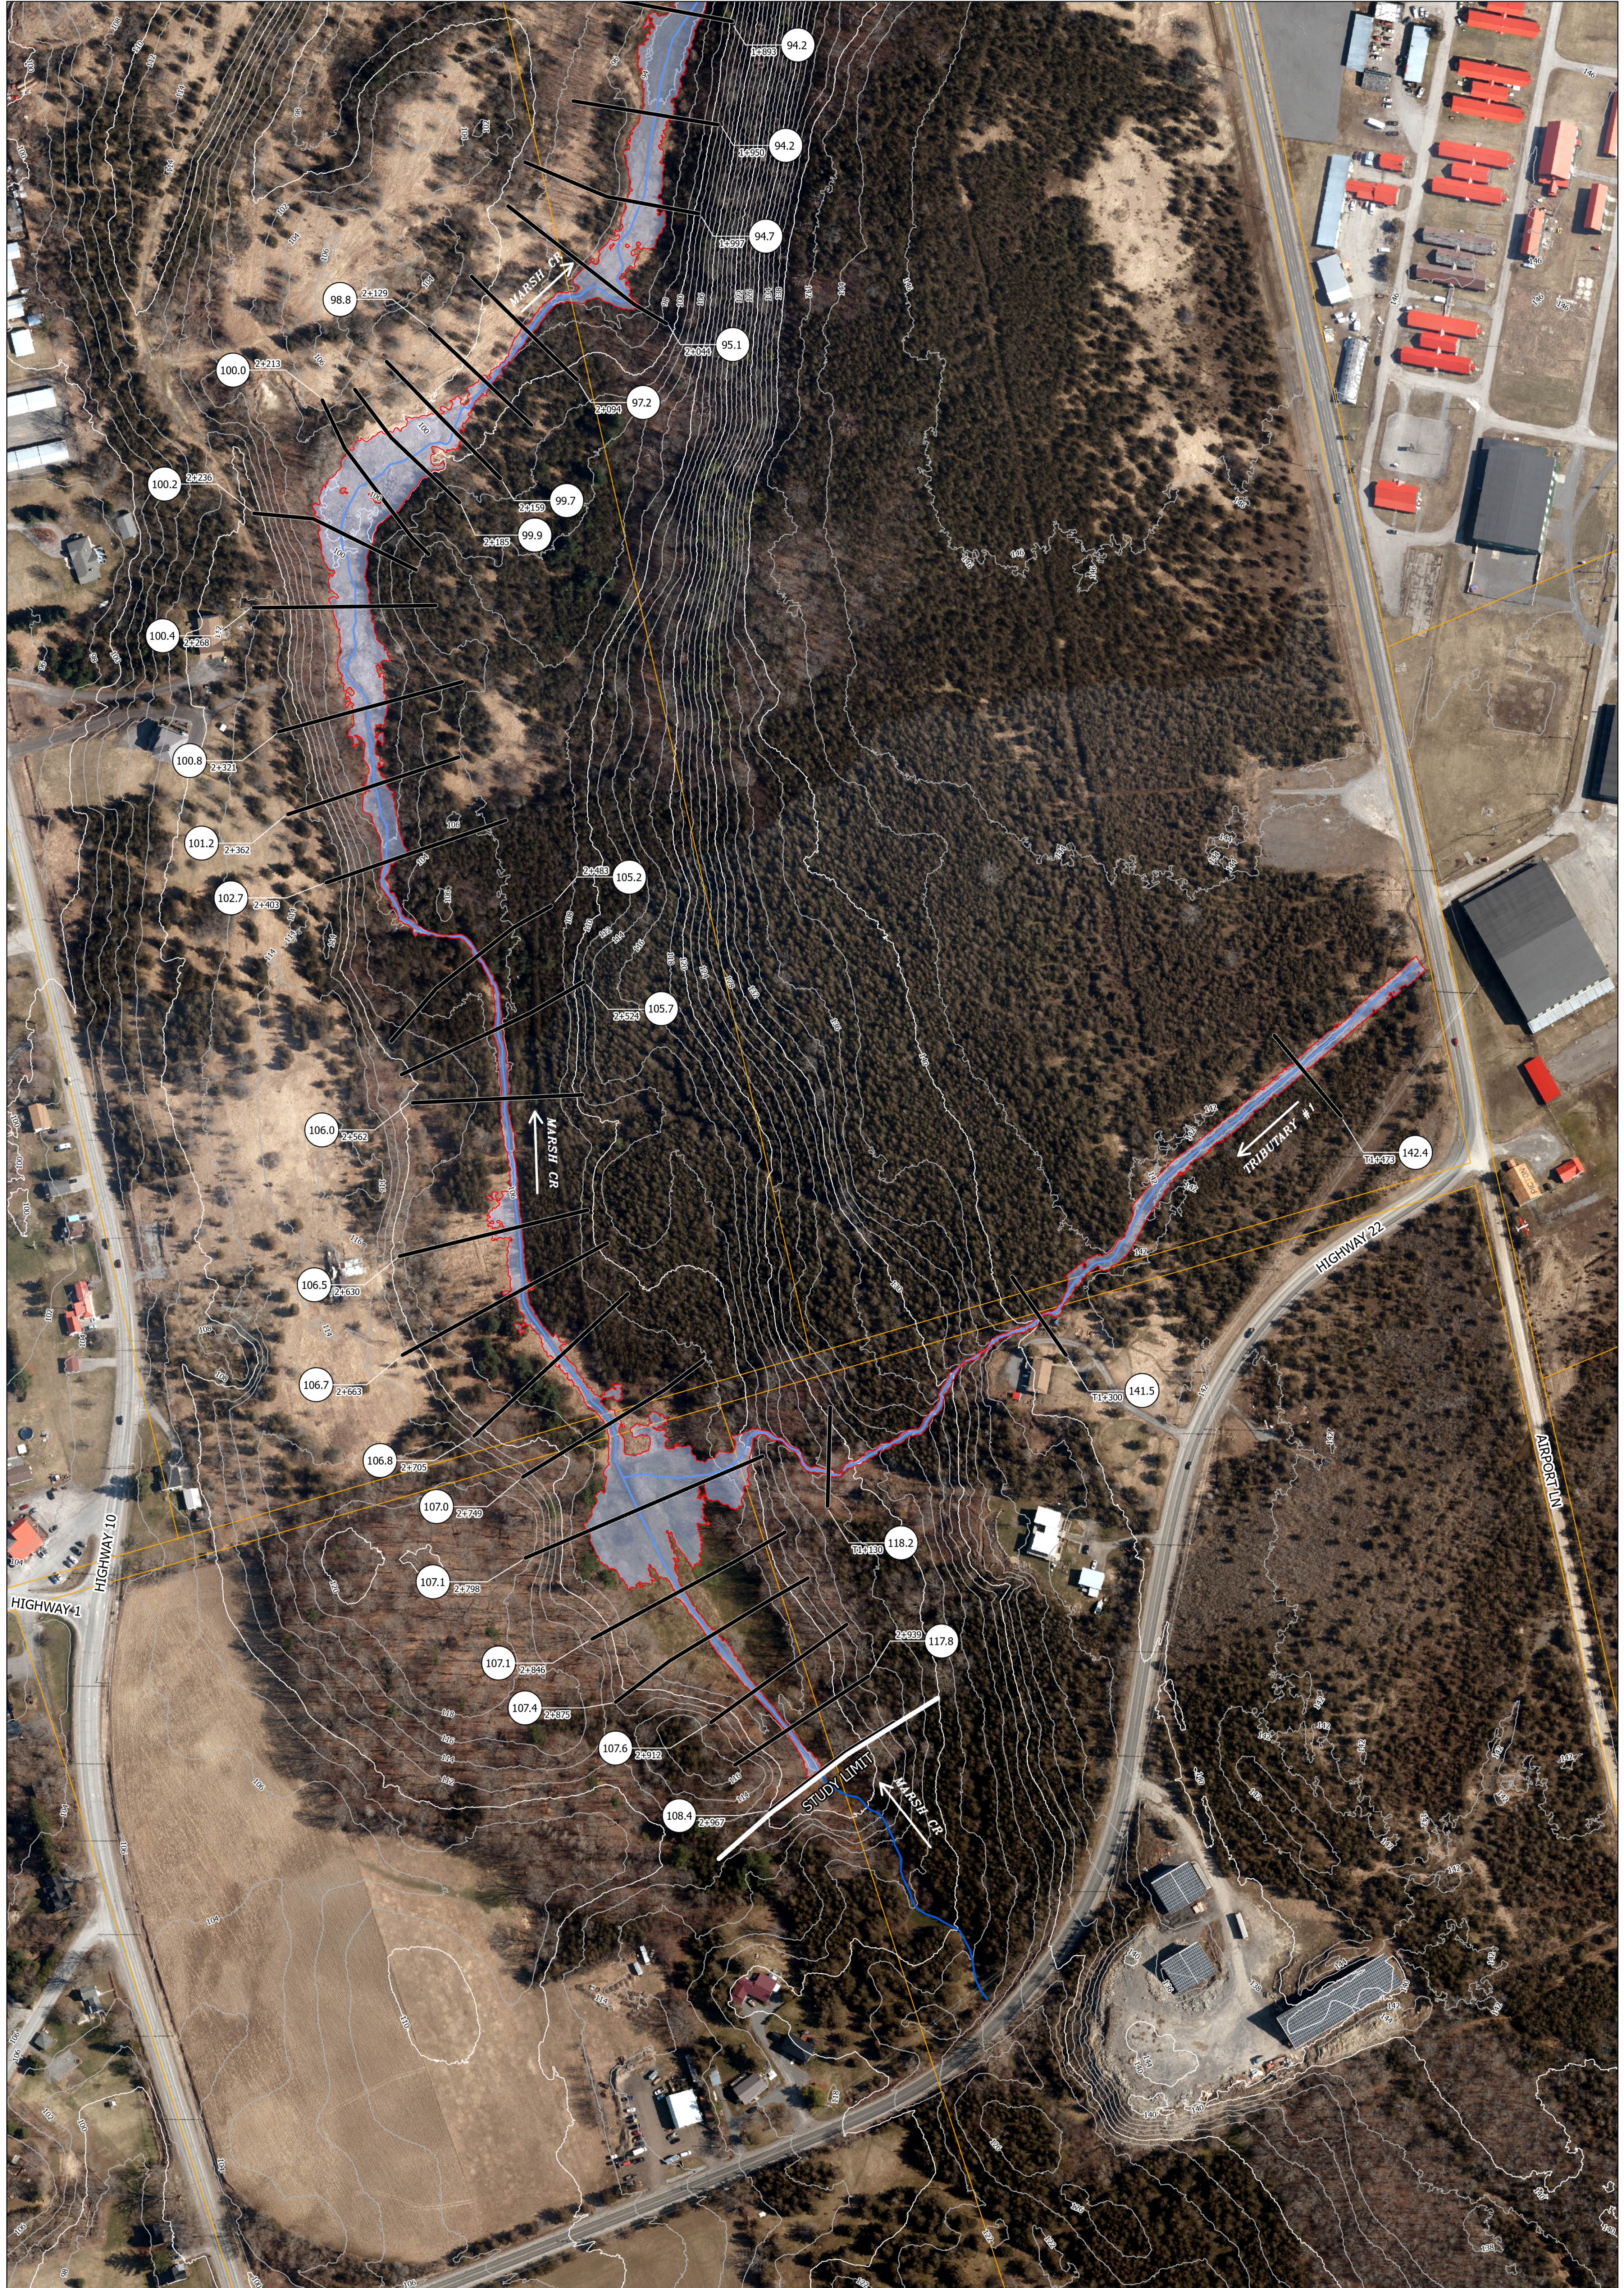

LEGEND:

- BENCHMARKS
- WATER AND WEATHER MON STATIONS
- CENTRELINE ROAD ELEVATION
- LIDAR CONTOURS
- MINOR CON (2m)
- MAJOR CON (10m)
- RAIL ROAD TRACKS
- ONT TRAIL NETWORK
- RIVER NETWORK
- RIVER CROSS SECTIONS
- 1% AEP FLOOD LIMIT
- INUNDATION AREA
- PICTON URBAN BOUNDARY
- WATER BODIES
- CONCESSIONS

CROSS SECTION NUMBER

1% AEP FLOOD ELEV

25 12.5 0 25 50

Meters

SCALE: 1:12,000

LICENSED PROFESSIONAL ENGINEER

E. J. W. FLEDDERUS

100502141

May 25, 2016

PROVINCE OF ONTARIO

LICENSED PROFESSIONAL ENGINEER

B. C. KEENE

May 24, 2016

PROVINCE OF ONTARIO

1% AEP MARSH CREEK FLOOD LIMIT

WATERCOURSE: MARSH CREEK

SHEET: AEP1_1

SHEETS: 1 OF 4

DRAWN BY: [Name]

CHECKED BY: [Name]

APPROVED BY: [Name]

MAP DATE: 05_22_2026

PROJECT NUMBER: 2006065

ASG EF BK

MUNICIPALITY: PRINCE EDWARD COUNTY

JEWELL ENGINEERING

71 MILLENNIUM PARKWAY, UNIT 1, BELLEVILLE, ONT. K8N 4Z5

Canada

Ontario

Quinte Conservation

QUINTE CONSERVATION AUTHORITY IS QUINTE CONSERVATION AUTHORITY, 2025 WITH IMAGERY: SCOP 2018 ONTARIO MINISTRY OF NATURAL RESOURCES & FORESTRY. LIDAR DATA WAS COLLECTED FOR BELLEVILLE, ONTARIO, BETWEEN OCT. 18 AND OCT. 24th, 2022.

The County

PRINCE EDWARD COUNTY

332 PICTON MAIN STREET, PICTON ON, N0K 2T0

KEY MAP



LEGEND:

- BENCHMARKS
- WATER AND WEATHER MON STATIONS
- CENTRELINE ROAD ELEVATION
- LIDAR CONTOURS
- MINOR CON (2m)
- MAJOR CON (10m)
- RAIL ROAD TRACKS
- RIVER NETWORK
- RIVER CROSS SECTIONS
- 1% AEP FLOOD LIMIT
- INUNDATION AREA
- PICTON URBAN BOUNDARY
- WATER BODIES
- CONCESSIONS
- ONT TRAIL NETWORK

CROSS SECTION NUMBER

1% AEP FLOOD ELEV

25 12.5 0 25 50

Meters

SCALE: 1:12,000

LICENSED PROFESSIONAL ENGINEER
E.J.W. FLEDDERUS
100502141
May 25, 2016
PROVINCE OF ONTARIO

LICENSED PROFESSIONAL ENGINEER
B.C. KEENE
May 24, 2016
PROVINCE OF ONTARIO

1% AEP MARSH CREEK FLOOD LIMIT
WATERCOURSE: MARSH CREEK
SHEET: AEP1_4
SHEETS: 4 OF 4

DRAWN BY: ASG
CHECKED BY: EF
APPROVED BY: BK
MAP DATE: 05_22_2026
PROJECT NUMBER: 2006065

MUNICIPALITY: PRINCE EDWARD COUNTY

JEWELL ENGINEERING
JEWELL ENGINEERING
71 MILLENNIUM PARKWAY,
UNIT 1, BELLEVILLE, ONT.
K8N - 4Z5

Canada

Ontario

Quinte Conservation
QUINTE CONSERVATION
2061 OLD HIGHWAY 2
BELLEVILLE, ON K8N 4Z2

TheCounty
PRINCE EDWARD COUNTY
332 PICTON MAIN STREET,
PICTON ON, N0K 2T0

LIDAR PROJECT CONTROL DATUM:
HORIZONTAL DATUM: NAD 83 CSRS (EPOCH 2010.0)
VERTICAL DATUM: CGVD 2013
MAJOR CONTOUR INTERVAL: 10m
MINOR CONTOUR INTERVAL: 2m
DATUM CONVERSION: CGVD 2013 TO CGVD 28 = +0.391m
ELEVATIONS ARE IN METERS (DATUM CGVD 2013).
BENCH MARK DATA WAS
DOWNLOADED FROM COSINE Online Service, MNR,
<https://www.ontario.ca/open/goodney>

GEOSPATIAL DATA REFERENCE:
PRODUCED USING INFORMATION UNDER LICENSE WITH
QUINTE CONSERVATION AUTHORITY & QUINTE
CONSERVATION AUTHORITY. 2025 WITH IMAGERY: SCOP
2018 ONTARIO MINISTRY OF NATURAL RESOURCES &
FORESTRY. LIDAR DATA WAS COLLECTED FOR BELLEVILLE
QUINTE 2022 LIDAR COLLECTION, BY AIRBORNE IMAGING,
BETWEEN OCT. 18 AND OCT. 24th, 2022.

KEY MAP