

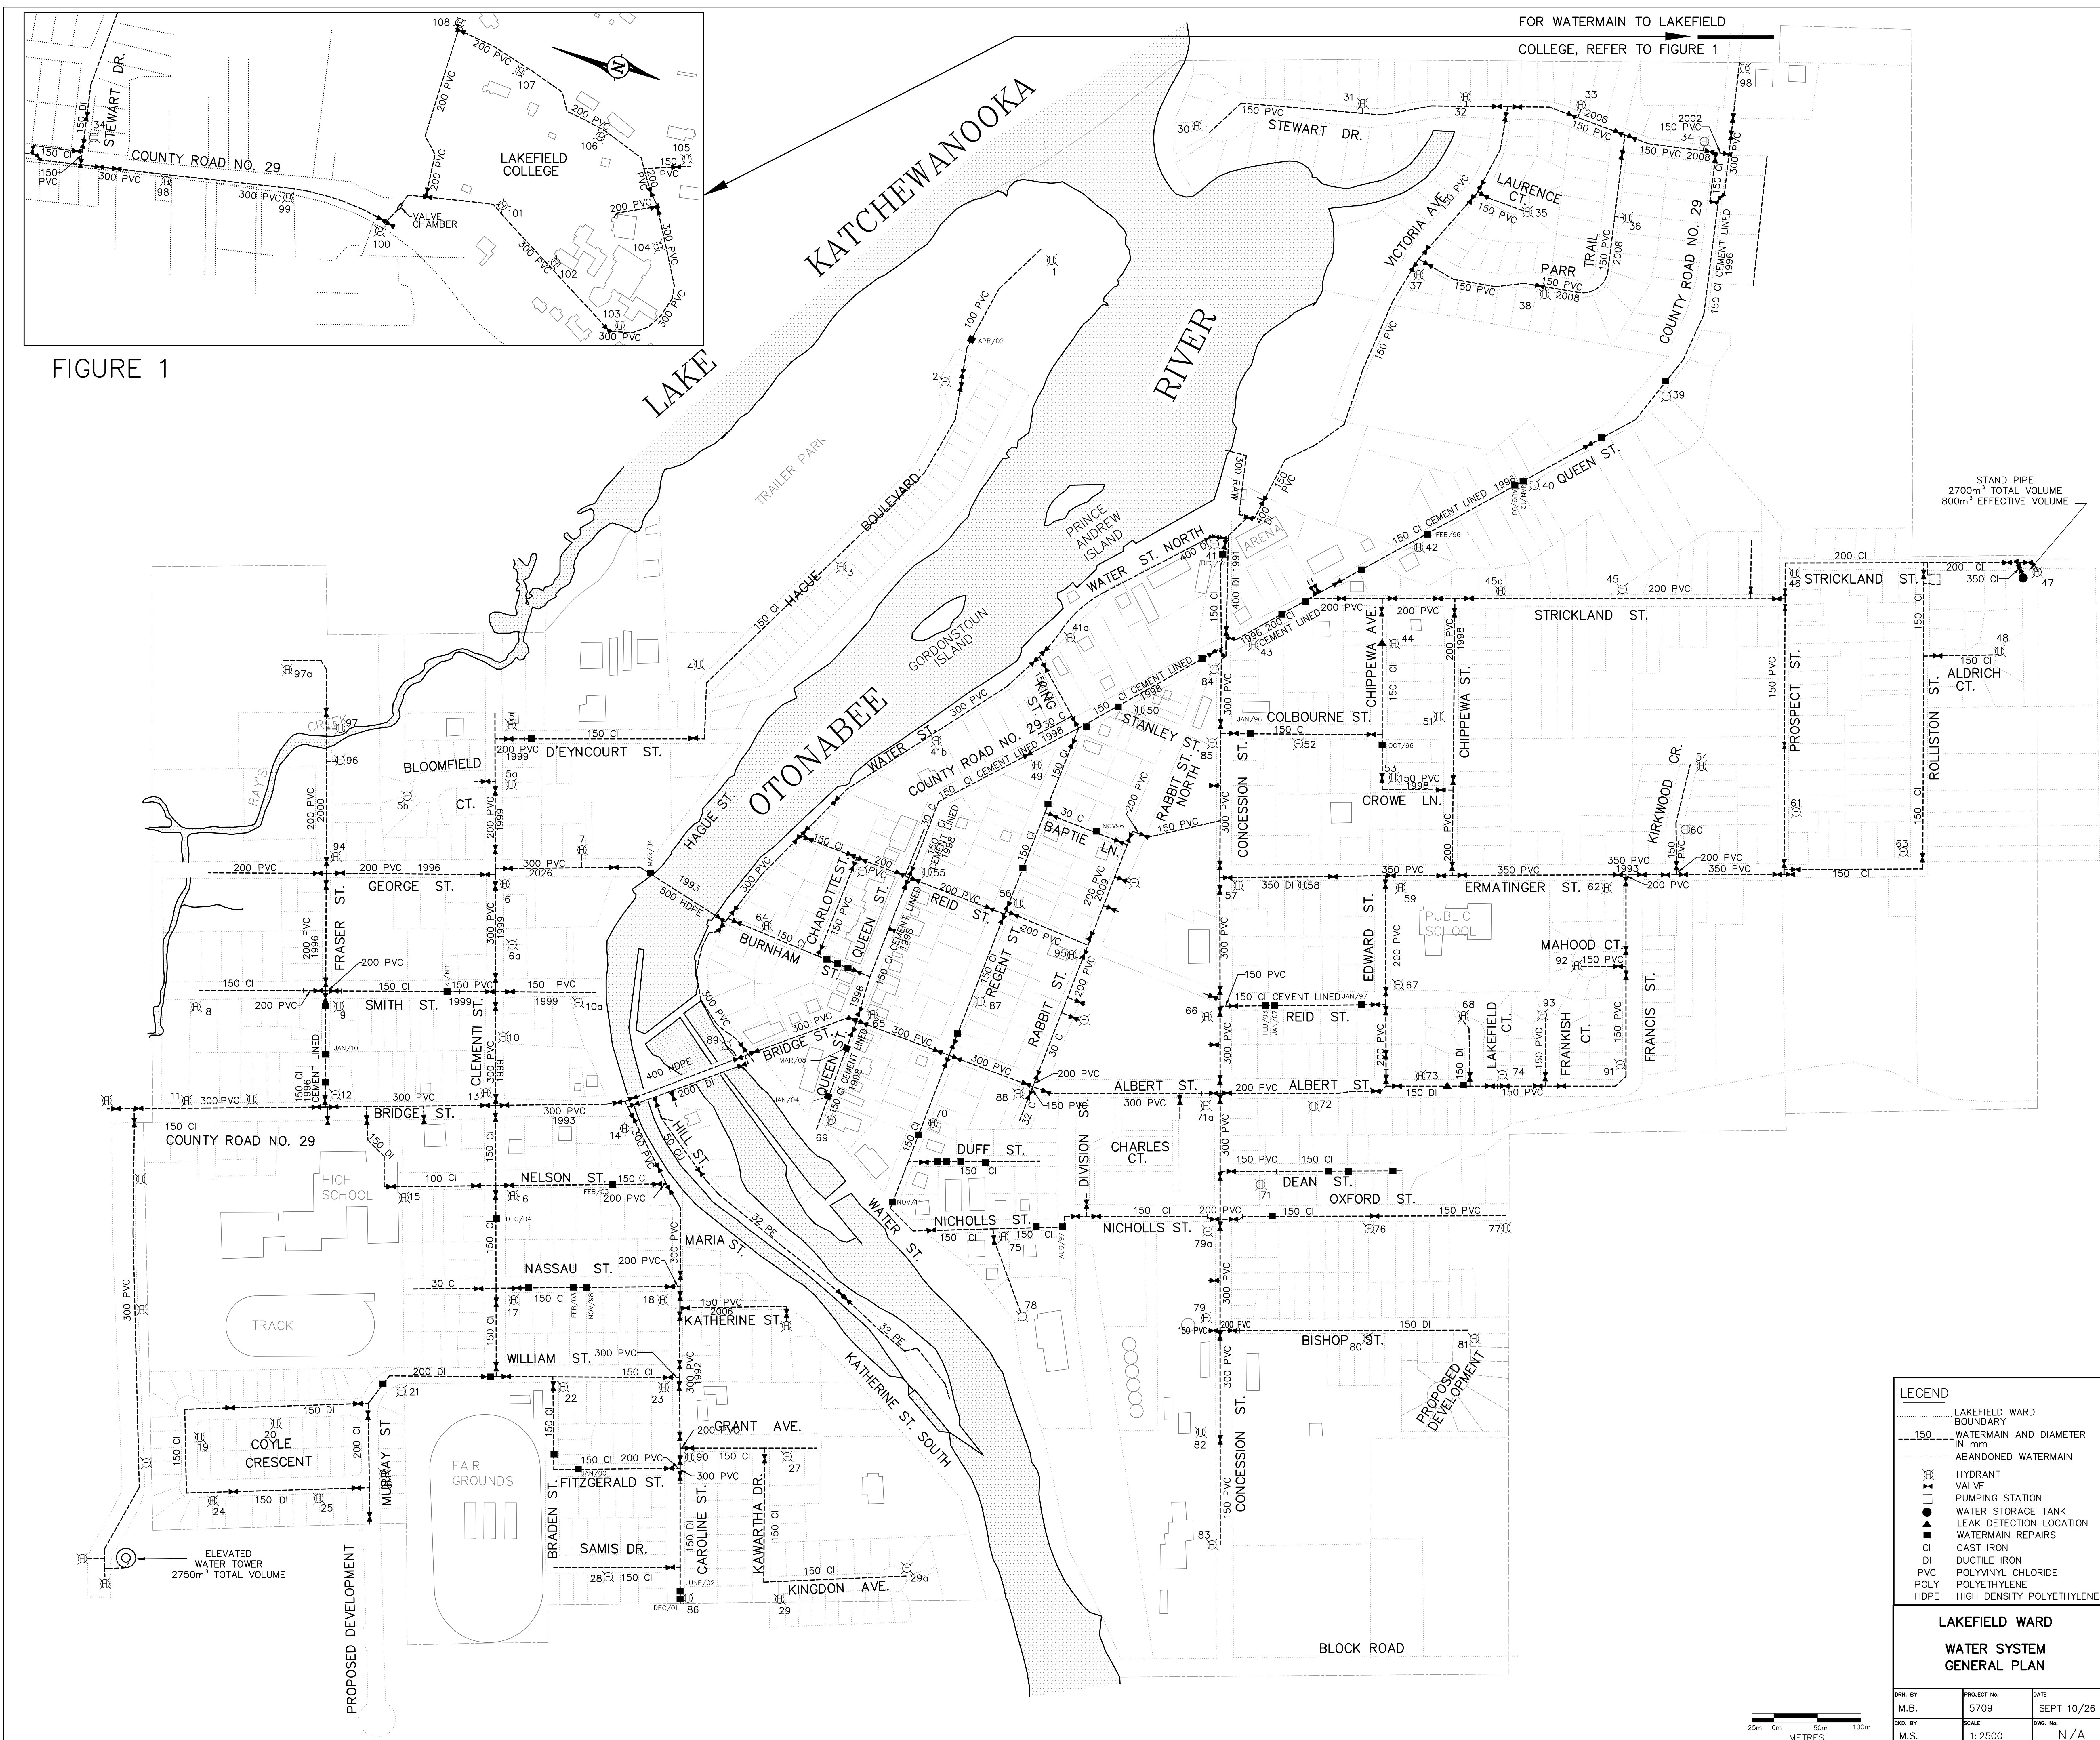


FIGURE 1

LEGEND		
LAKEFIELD WARD		
BOUNDARY		
150 WATERMAIN AND DIAMETER		
IN mm		
ABANDONED WATERMAIN		
HYDRANT		
VALVE		
PUMPING STATION		
WATER STORAGE TANK		
LEAK DETECTION LOCATION		
WATERMAIN REPAIRS		
CI CAST IRON		
DI DUCTILE IRON		
PVC POLYVINYL CHLORIDE		
POLY POLYETHYLENE		
HDPE HIGH DENSITY POLYETHYLENE		
LAKEFIELD WARD		
WATER SYSTEM		
GENERAL PLAN		
DRN. BY	PROJECT NO.	DATE
M.B.	5709	SEPT 10/26
DES. BY	SCALE	DRW. NO.
M.S.	1:2500	N/A