


PARTS 1, 2 AND 3 COMPRISE ALL OF PIN 28355-0070(LT)

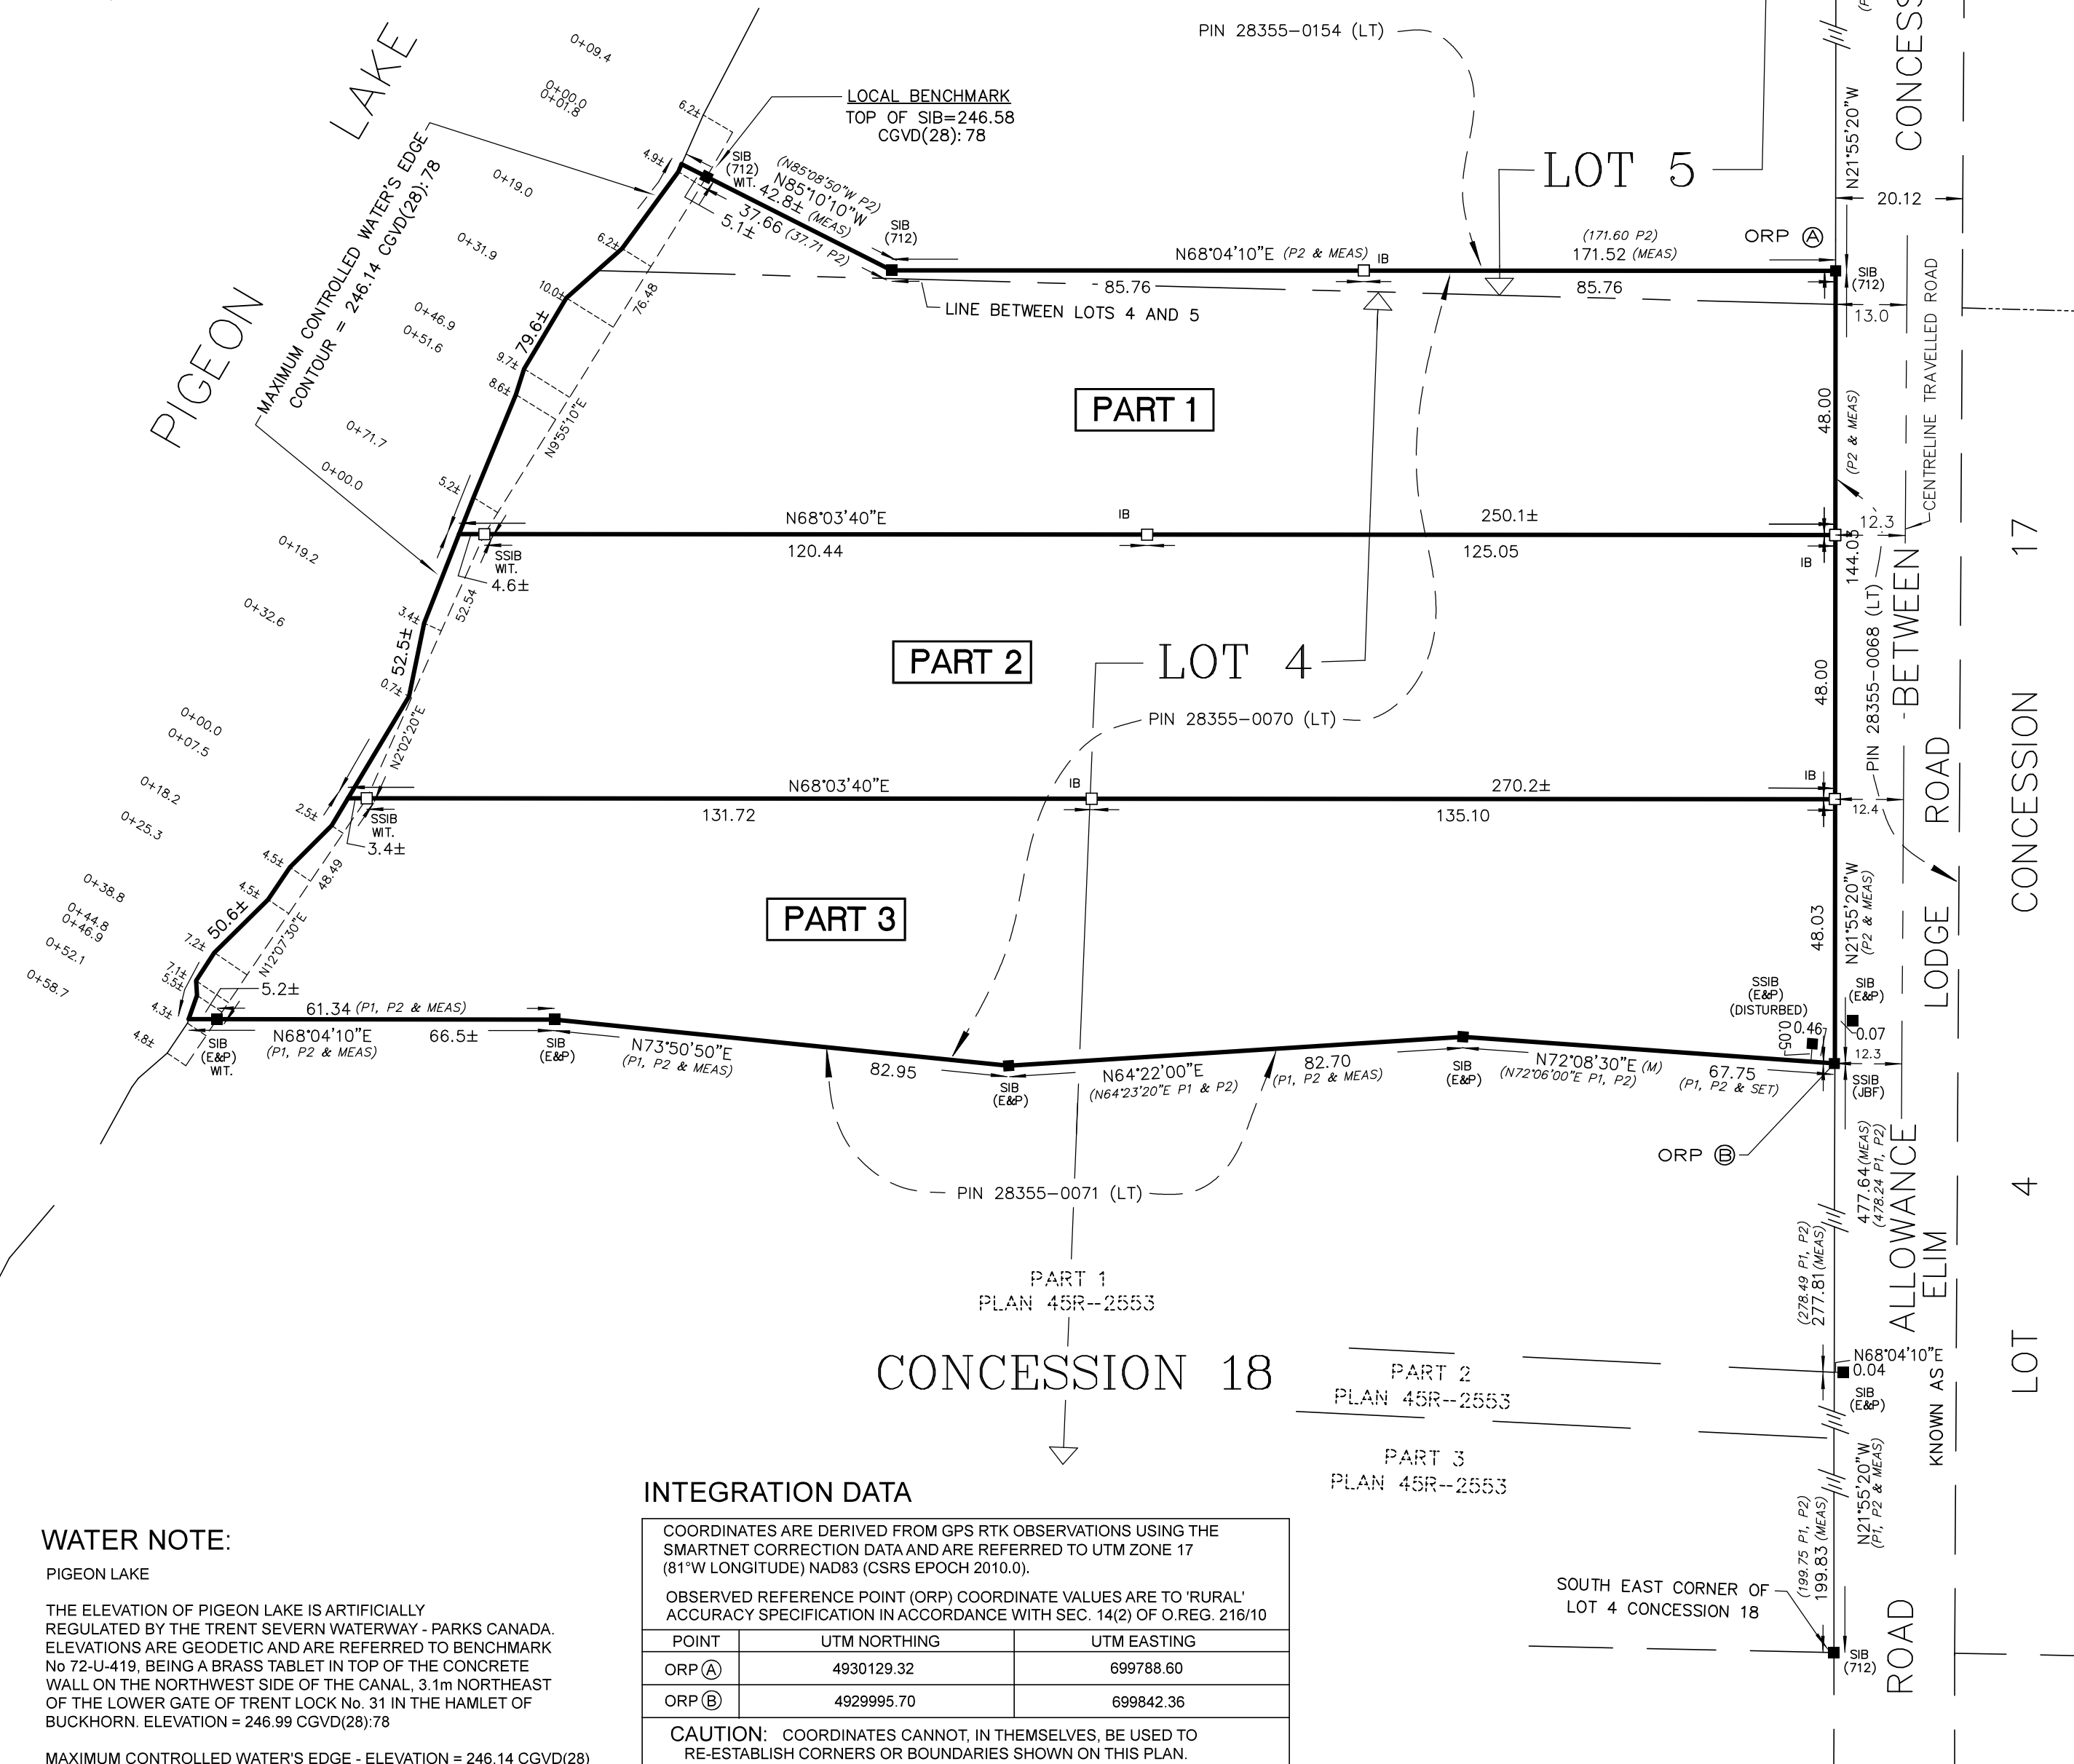

Category	Percentage
Don't know	10%
No	30%
Yes	40%
No answer	20%

THE INTENDED PLOT SIZE OF THIS PLAN IS 560mm IN WIDTH BY 430mm IN HEIGHT
WHEN PLOTTED AT A SCALE OF 1:1000

I CERTIFY THAT:

- SIGNED AT LAKEFIELD, ONTARIO
THIS 1st DAY OF SEPTEMBER, 2026

THIS PLAN OF SURVEY IS RELATED TO AOLS PLAN
SUBMISSION FORM NUMBER V-128653

■		DENOTES SURVEY MONUMENT FOUND
□		DENOTES SURVEY MONUMENT PLANTED
WIT.		DENOTES WITNESS
712		DENOTES G.W. ELLIOTT, O.L.S.
E&P		DENOTES ELLIOTT & PARR, O.L.S.
JBF		DENOTES JBF SURVEYORS, O.L.S.
P1		DENOTES PLAN 45R-2553
P2		DENOTES UNDEPOSITED PLAN BY ROBERT B. PARR. O.L.S., DATED 27th JANUARY 1976.
CGVD(28):78.		DENOTES CANADIAN GEODETIC VERTICAL DATUM OF 1928 1978 ADJUSTMENT

FOR BEARING COMPARISONS, A ROTATION OF 1°48'20" COUNTER CLOCKWISE
WAS APPLIED TO BEARINGS SHOWN ON P1 & P2

DISTANCES SHOWN HEREON ARE GROUND DISTANCES AND CAN BE USED TO COMPUTE GRID DISTANCES BY MULTIPLYING BY A COMBINED SCALE FACTOR OF 1.00005096



JBFSURVEYORS
3177 LAKEFIELD ROAD, BOX 70
LAKEFIELD, ON K0L 2H0
PHONE: 705-652-6198
INFO@JBFSURVEYORS.COM
WWW.JBFSURVEYORS.COM

PROJ. # 10019